319:1

TERRITORY OF HAWAII

LAND COURT

Map and Description with Petition No.

Mrs. May T. Wilcox (widow) Petitioner.

Portion of Grant 252 to B. Pitman

Ponahawai, Hilo, Hawaii.

Beginning at an old red-wood post at the North corner of this piece and the South corner of Ponahawai and Pleasant Streets, said point being by true azimuth and distance 22° 58' 19.65 feet from the center of a sewer man-hole at the intersection of Ponahawai and Pleasant Streets, and the coordinates of said point of beginning referred to Government Survey Trig. Station "Halai" being 1158.65 feet North and 3212.40 feet East, and running by true azimuths:—

1. 331° 38' 30" 312.8 feet along the Southwest side of Pleasant Street to a granite post;
2. 52° 58' 215.7 feet along the Chinese Cemetery lot to a granite post;
3. 153° 41' 55.7 feet along land described in Land Court Petition No. 229. (D. S. Bowman, Petitioner) to a galvanized iron pipe;
4. 152° 31' 252.3 feet along property of Ellen A. Pomeroy and Mrs. Louisa P. Hapai to a + on stone;
5. 231° 25' 30" 210.75 feet along the Southeast side of Ponahawai Street to the point of beginning.

Area 65030 Square Feet.

Thos. E. Cook
Surveyor.

Hilo, Hawaii
August 24th 1914.

Filed Oct. 10, 1914

John Marcading
Registrar

LAND COURT TERRITORY OF HAWAII
Sub-division approved

Mrs. Mary P. Wilcox December 7, 1915

Judge Land Court

I hereby certify that this is a true and correct copy of Land Court Petition No 319

Geo. F. Wright.
Ass't Court Surveyor.

Honolulu, T.H.
Oct 24. 1914.

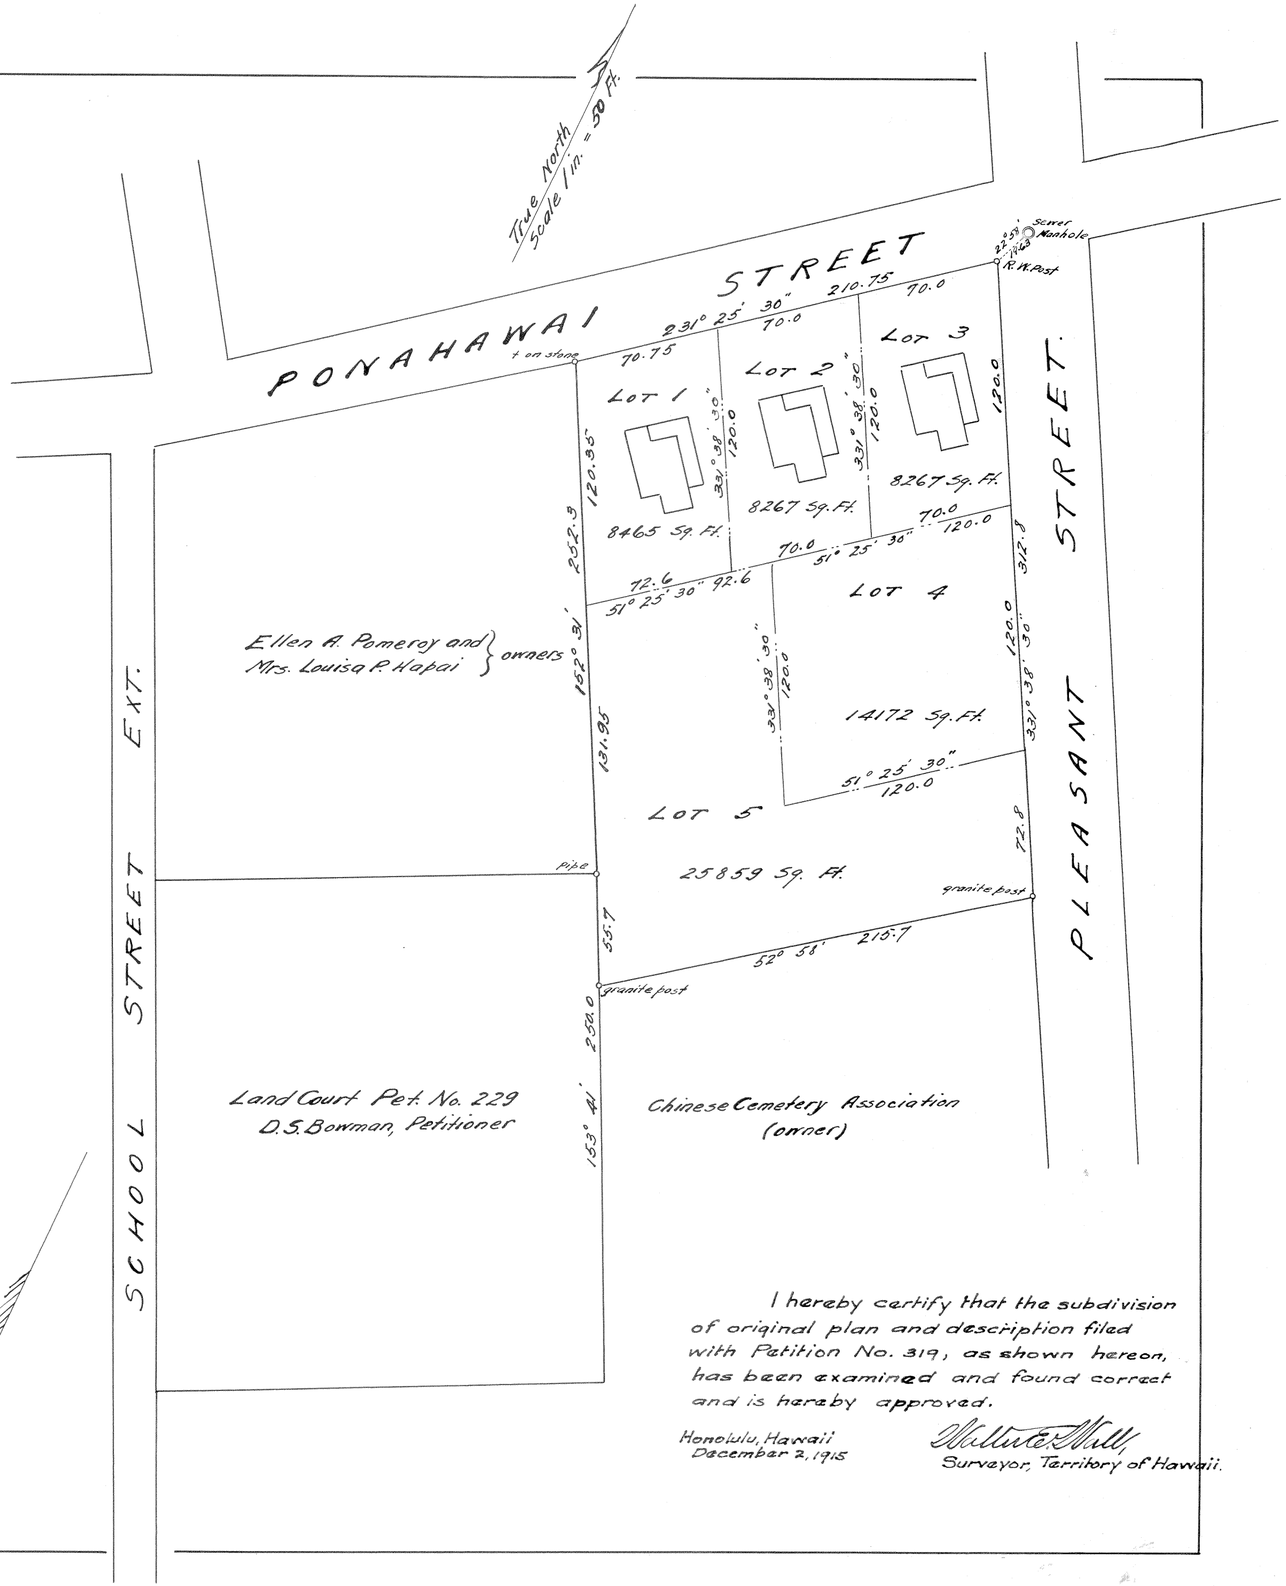

I hereby certify that the subdivision of original plan and description filed with Petition No. 319, as shown hereon, has been examined and found correct and is hereby approved.

Honolulu, Hawaii
December 2, 1915

Walter E. Wall,
Surveyor, Territory of Hawaii.

3.1