LAND COURT

TERRITORY OF HAWAII

Map and description with Petition No. 320, Territorial Hotel Co., Ltd., Petitioner

Land in Uluniu, Waikiki, Oahu, being a portion of L.C.A. 104 F.L.; R.P. 4493 to M. Kekuanaoa bounded and described as follows:

Beginning at the west corner of the Government school lot, the coördinates of said corner referred to a Government Street Monument near the east corner of Kalakaua Ave. and Kaiulani St. on a ~~25~~ 24.6 foot offset southwesterly from the northeasterly side of Kalakaua Ave., running northwesterly ~~north~~ ~~216.70~~ 216.60 feet, north and ~~west~~ ~~187.52~~ 187.67 feet, west and running by true azimuths:

1. 134° 10', ~~138.9~~ 139.0 feet, along Kalakaua Ave. to the ~~southeast~~ south corner ~~end~~ of bridge parapet;
2. 238° 41', ~~148.2~~ 148.5 feet along Kaluaokau, R.P. 7652 LCA 8559B part 31 to W.C. Lunalilo, to a pipe on south bank of stream;
3. 256° 00', 30.0 feet along Kaluaokau, R.P. 7652 LCA 8559B part 31 to W.C. Lunalilo, to a pipe on south bank of stream;
4. 275° 45', 34.6 feet along Kaluaokau, R.P. 7652 LCA 8559B part 31 to W.C. Lunalilo, to a pipe near south bank of stream;
5. 326° 00', 66.1 feet, along Land Court Petition No. 315 to pipe;
6. 46° 04', ~~177.2~~ 177.2 feet, along same and Gov't. school lot to the point of beginning.

Containing an area of ~~21,370~~ 21,398 square feet.

Honolulu, T.H., Dec. 11, 1914.

Baldwin & Alexander, Surveyors
Per. A. C. Alexander

Territorial Hotel Co. Ltd.
By [illegible] President
[illegible] Treasurer

Map and description amended and inserted by Order of the Judge of the Land Court dated July 31, 1933.
Honolulu, T.H. July 31, 1933.
[illegible] Surveyor, Territory of Hawaii.

The above plan and description has been duly examined by me and found correct.
Honolulu Dec 28-1914.
Geo. F. Wright
Asst. Court Surveyor

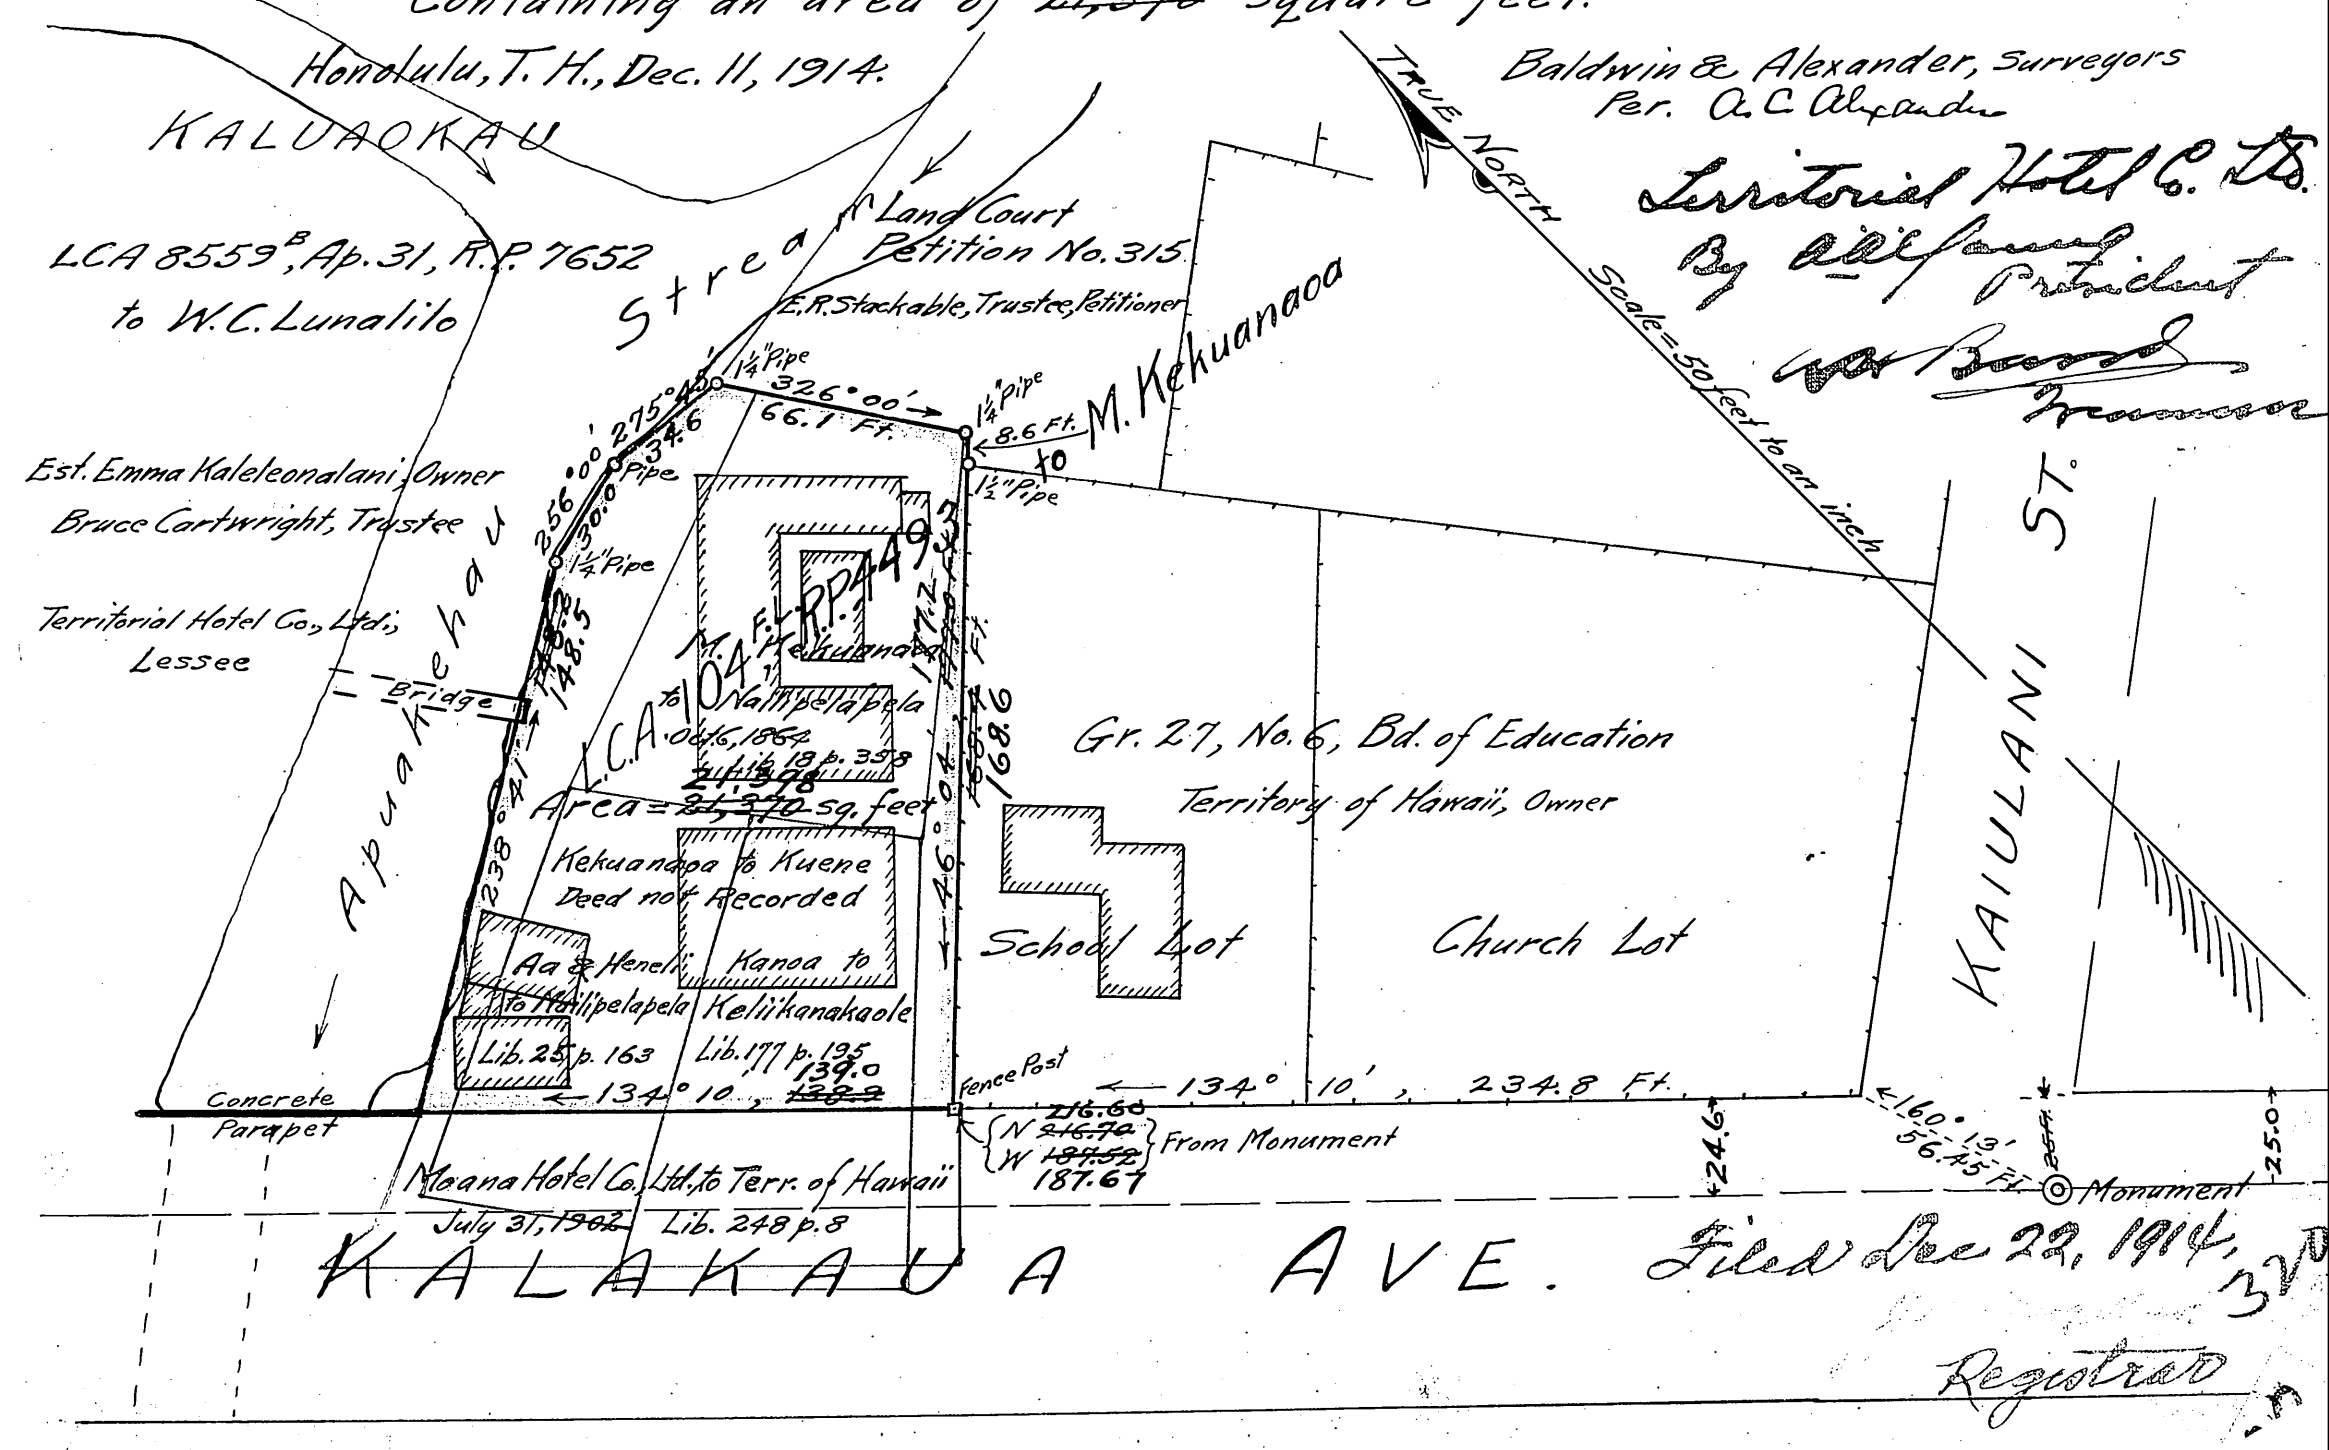

Filed Dec 22, 1914, 320

Registered