MAP 7

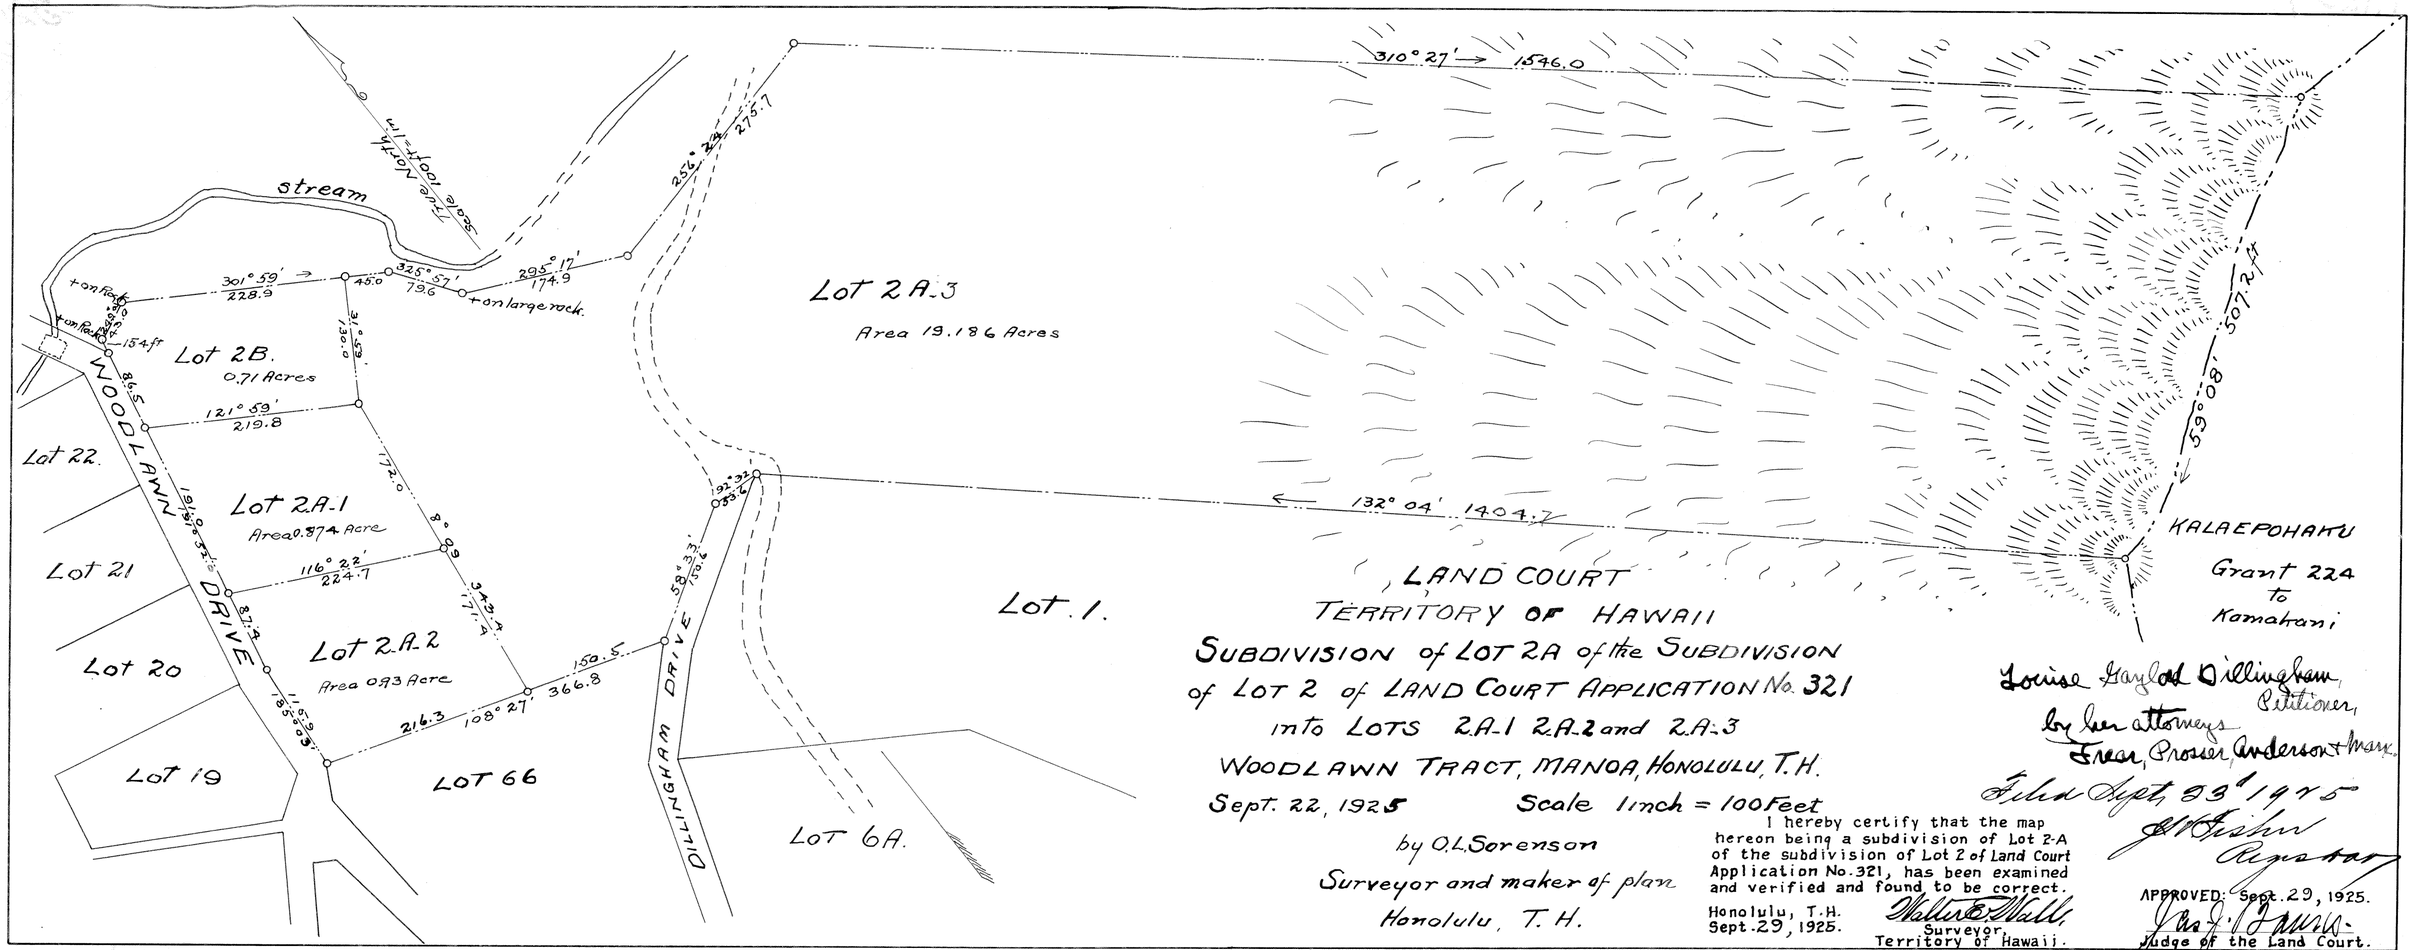

LAND COURT
TERRITORY OF HAWAII
SUBDIVISION of LOT 2A of the SUBDIVISION
of LOT 2 of LAND COURT APPLICATION No. 321
into LOTS 2A-1 2A-2 and 2A-3
WOODLAWN TRACT, MANOA, HONOLULU, T.H.
Sept. 22, 1925 Scale 1 inch = 100 Feet
by O.L. Sorenson
Surveyor and maker of plan
Honolulu, T. H.

I hereby certify that the map hereon being a subdivision of Lot 2-A of the subdivision of Lot 2 of Land Court Application No. 321, has been examined and verified and found to be correct.
Honolulu, T.H.
Sept. 29, 1925.
Walter E. Wall,
Surveyor
Territory of Hawaii.

Louise Gaylord Dillingham,
Petitioner,
by her attorneys
Frear, Prosser, Anderson & Marx.
Filed Sept. 29, 1925
J. A. Fisher
Registrar

APPROVED: Sept. 29, 1925.
Jas. J. Sawyer
Judge of the Land Court.