MAP 8

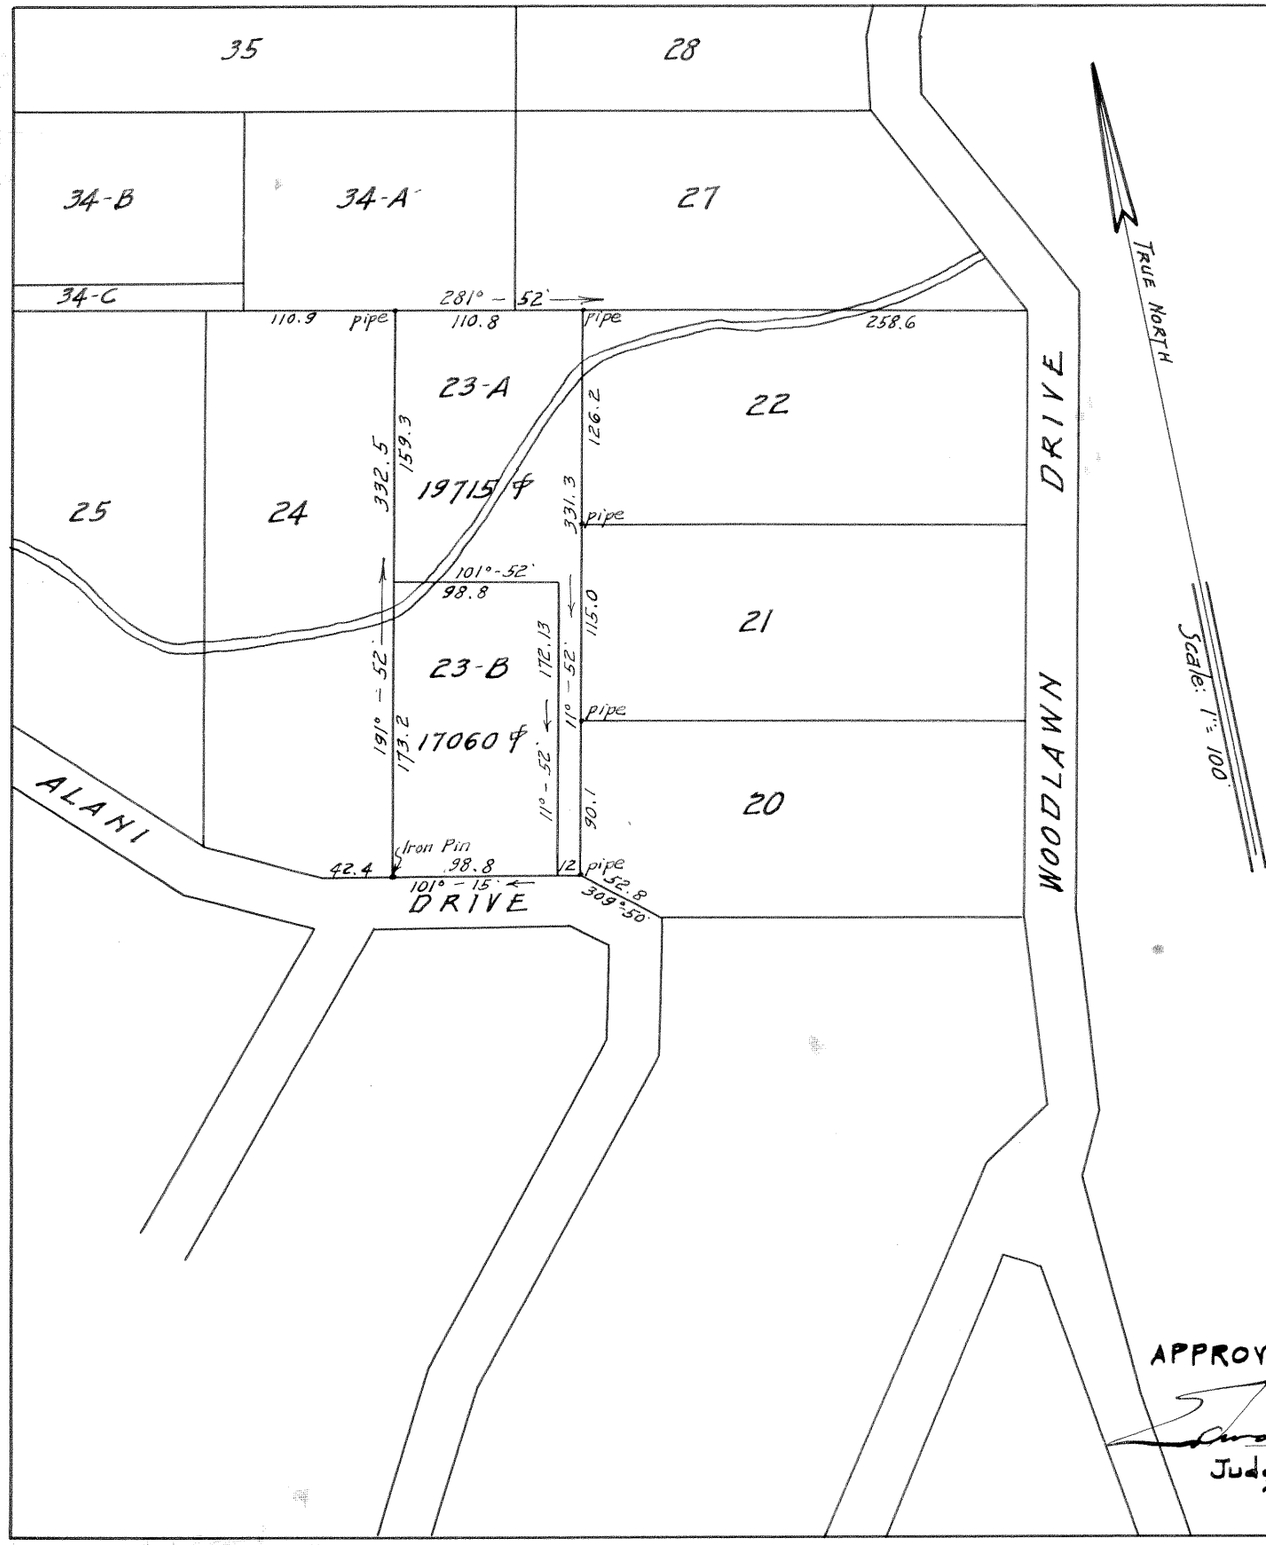

LAND COURT
TERRITORY OF HAWAII.
SECTION "C" - WOODLAWN TRACT.

SUBDIVISION OF LOT 23 OF LAND COURT APPLICATION
Nº 321 INTO LOTS 23-A AND 23-B.
Situated on the North side of Alani Drive,
MANOA VALLEY, HONOLULU, OAHU, T.H.

Scale: 1 in. = 100 ft.

HONOLULU, T.H.
March 19, 1926

WRIGHT, HARVEY & WRIGHT,
By: E. B. Loomis
Surveyor & Maker of Plan
419 S.M. Damon Bldg.

Kenneth Reid Emerson
By: Elizabeth Calhoun Emerson
Attorney in fact
Elizabeth Calhoun Emerson
owners.

Filed March 24 1926
J. W. Fisher
Registrar

APPROVED: April 3rd, 1926.
Edward S. Mossman
Judge of the Land Court.

I hereby certify that the map hereon, being a subdivision of Lot 23 Section C of Land Court Application No. 321, into Lots 23-A and 23-B, has been examined and verified and found to be correct.
Honolulu, T.H.
April 3rd, 1926.
Walter E. Wall,
Surveyor, Territory of Hawaii.