MAP 14

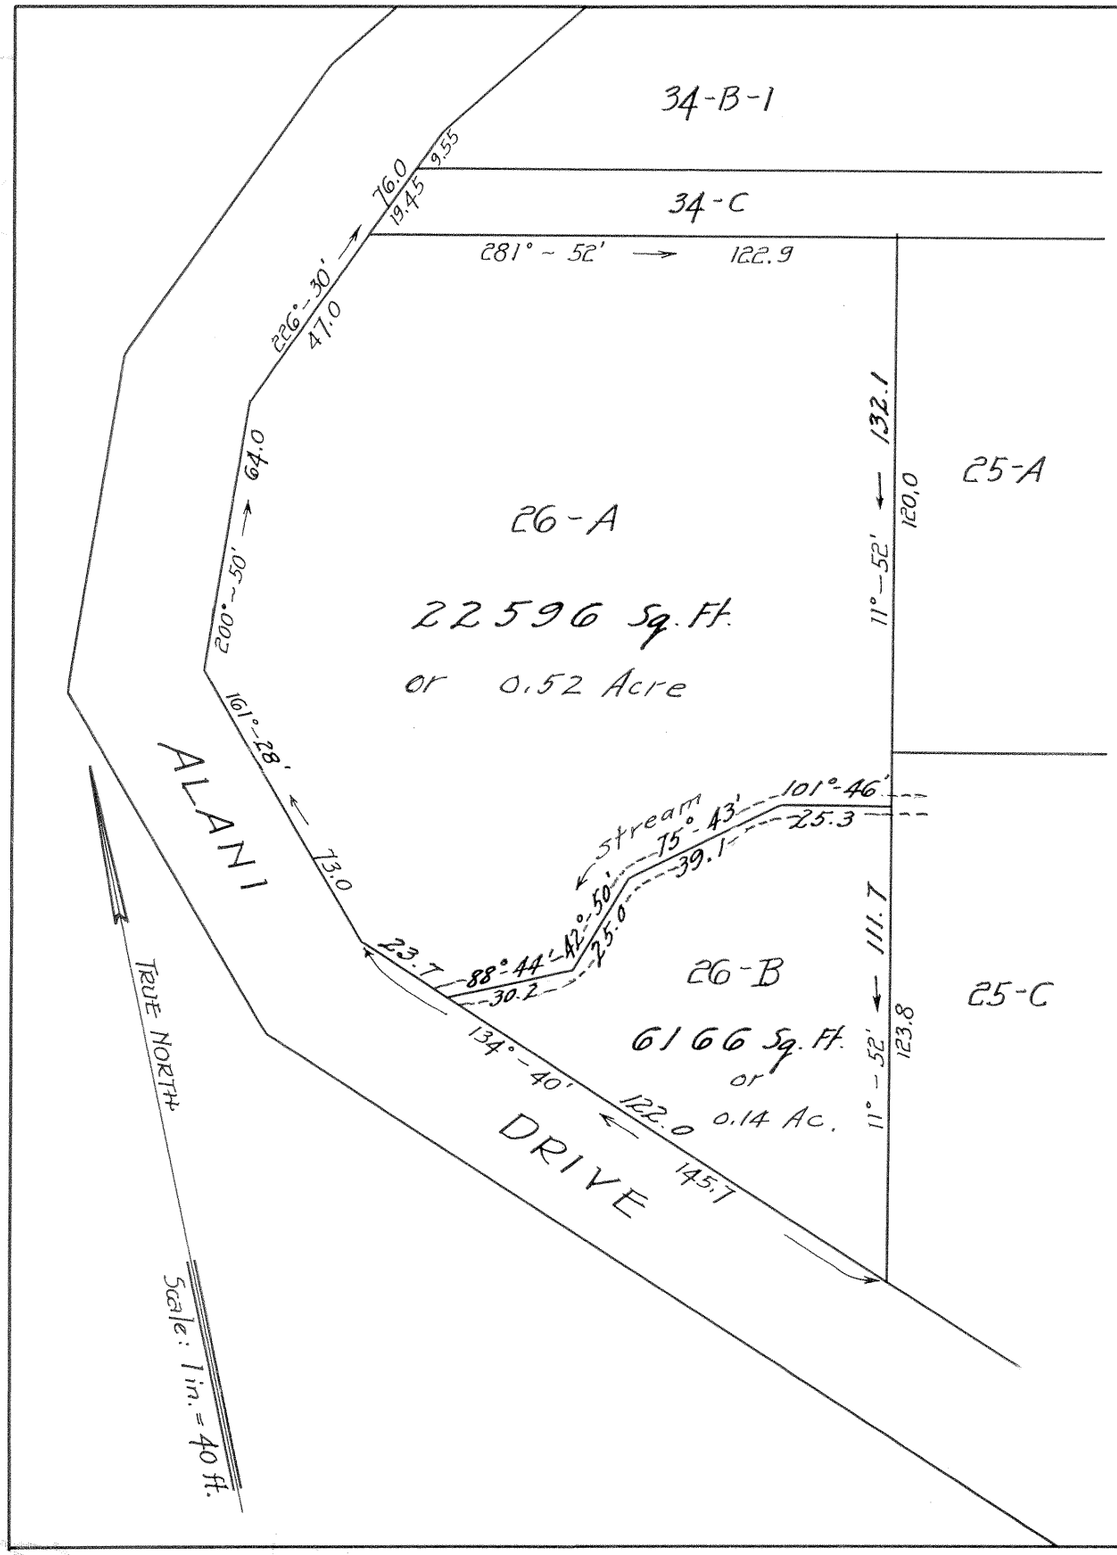

LAND COURT
TERRITORY OF HAWAII
SECTION "C" - WOODLAWN TRACT

SUBDIVISION OF LOT 26 OF LAND COURT APPLICATION 321
INTO LOTS 26-A AND 26-B.
Situated on the East side of Alani Drive,
MANOA VALLEY, HONOLULU, OAHU, T. H.
Scale: 1 in. = 40 ft.

HONOLULU, T. H.
June 15, 1931

WRIGHT, HARVEY & WRIGHT
BY: Harley Wright
Surveyor & Maker of Plan
419 S. M. Damon Bldg.

Huston Matthew Reeves

OWNER: Carolyn Randolph Reeves.

OWNER'S CERTIFICATE OF TITLE: 3722

I hereby certify that the map hereon being a subdivision of Land Court Application 321, as herein entitled, has been examined and verified and found to be correct and that it has been approved by Order of the Judge of the Land Court, dated June 19, 1931

Honolulu, T. H.
June 19, 1931

Robert D. King
Surveyor, Territory of Hawaii

Filed June 16, 1931
Abraham K. Akana
Assistant Registrar