LAND COURT

TERRITORY OF HAWAII

SUBDIVISION OF LOT B, SECTION C OF THE WOODLAWN TRACT, LAND COURT APPLICATION 321, AS SHOWN ON MAP 1, FILED IN THE OFFICE OF THE ASSISTANT REGISTRAR OF THE LAND COURT INTO LOTS B-1, B-2, B-3, B-4, B-5 AND B-6.

MANOA VALLEY, HONOLULU, OAHU, T.H.

Scale: as noted

HONOLULU, T.H.
Nov. 28, 1933.

WRIGHT, HARVEY & WRIGHT,
By: Fred. E. Harvey
Surveyor & Maker of Plan,
419 S. M. Damon Bldg.

FRED E. HARVEY
REGISTERED LAND SURVEYOR
No. 79
HAWAII, U.S.A.

OWNER: Woodlawn Dairy and Stock Company
by A. W. Van Valkenburg
Secretary

OWNER'S CERTIFICATE OF TITLE: 675

I hereby certify that the map hereon being a subdivision of Land Court Application 321 as herein entitled, has been examined and checked as to form and mathematical correctness and that it has been approved by Order of the Judge of the Land Court dated January 13, 1934.
Honolulu, T.H.
Jan. 13, 1934.
Surveyor, Territory of Hawaii.

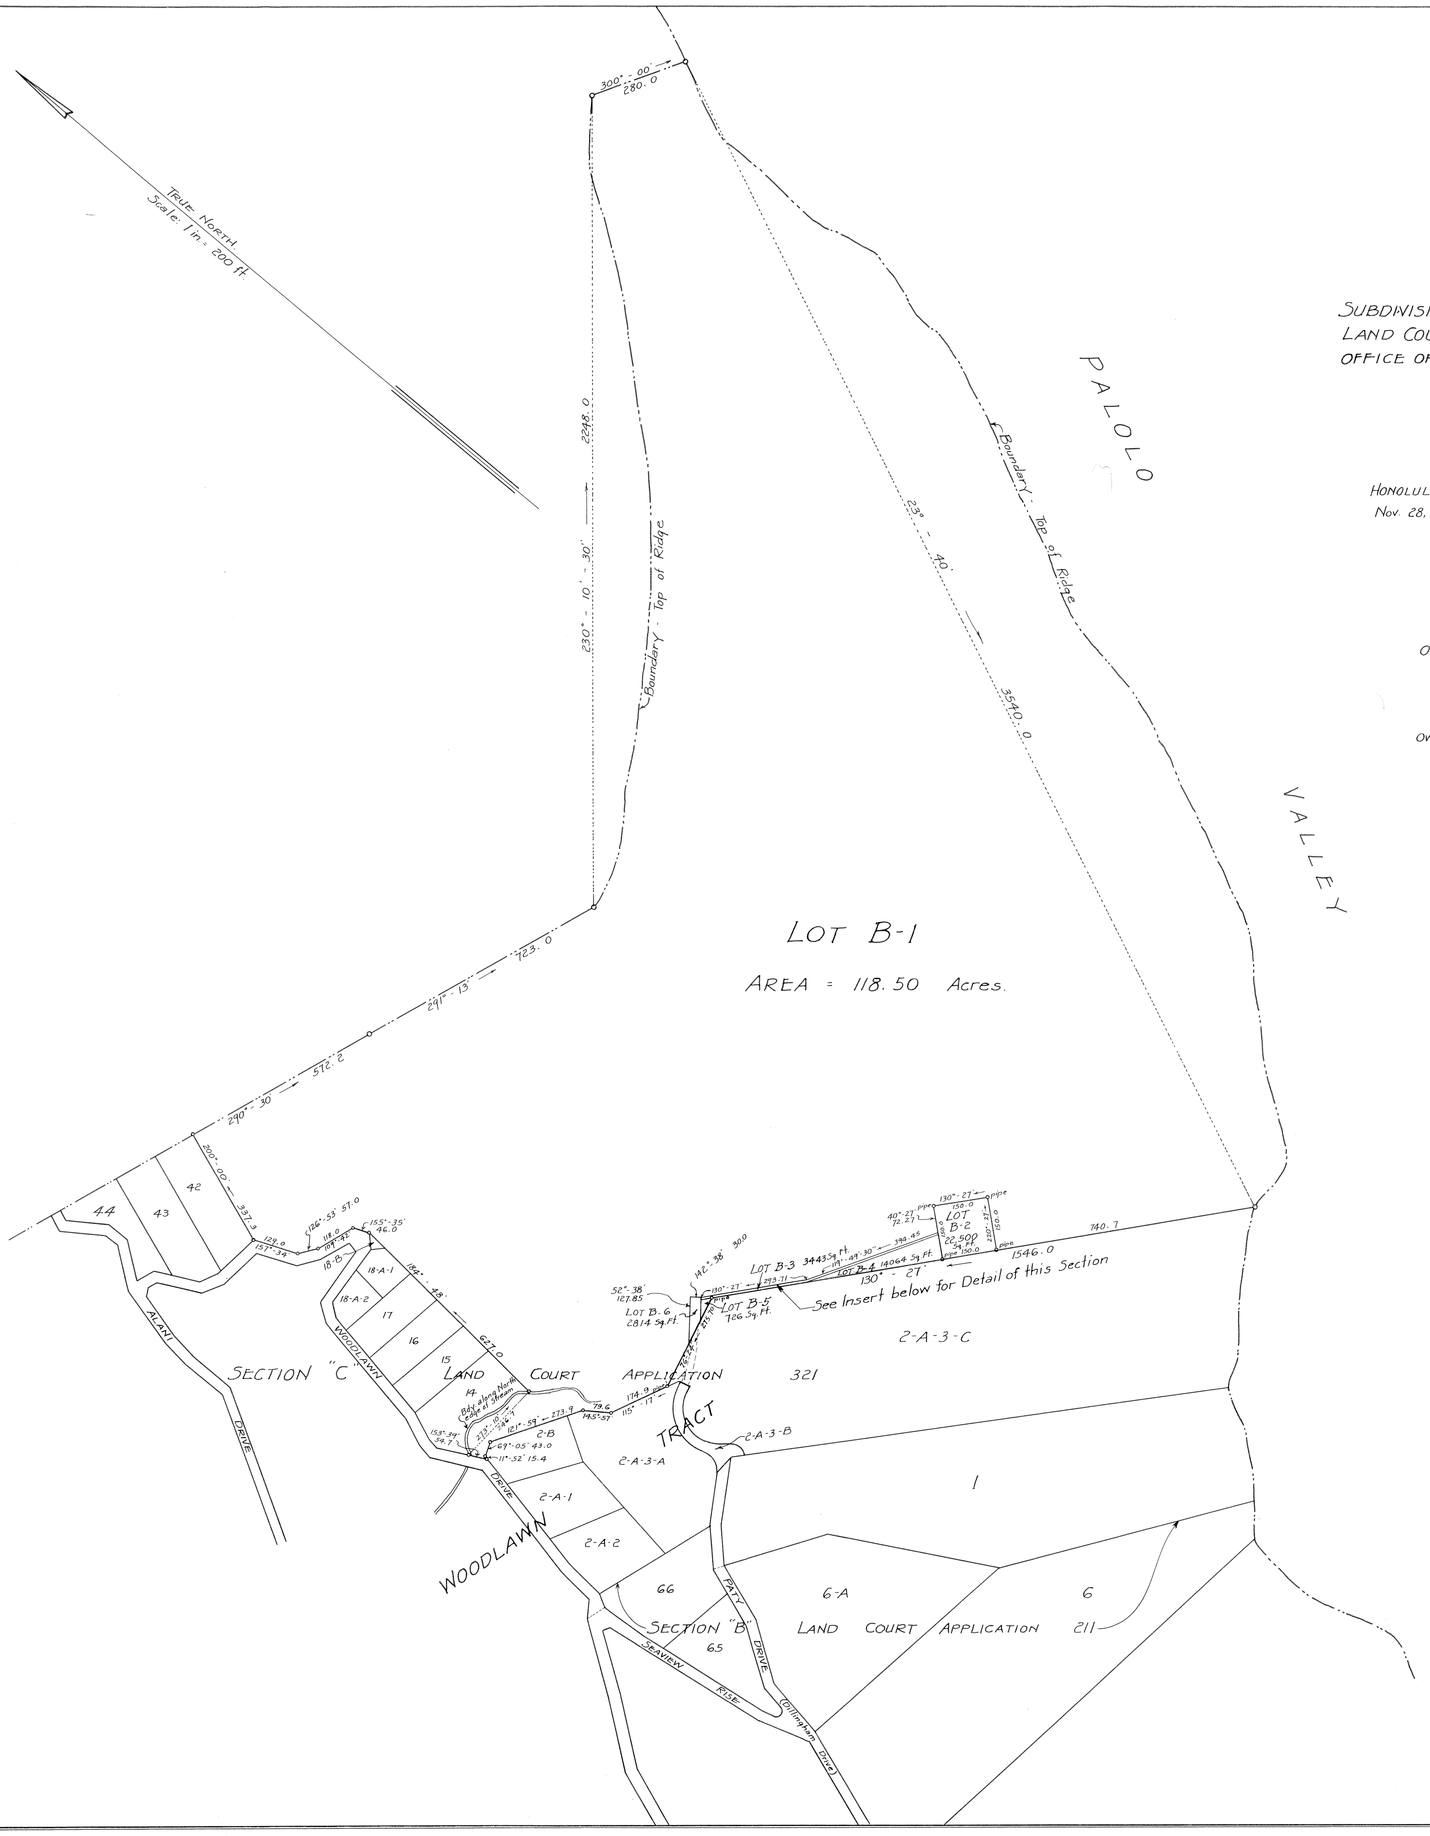

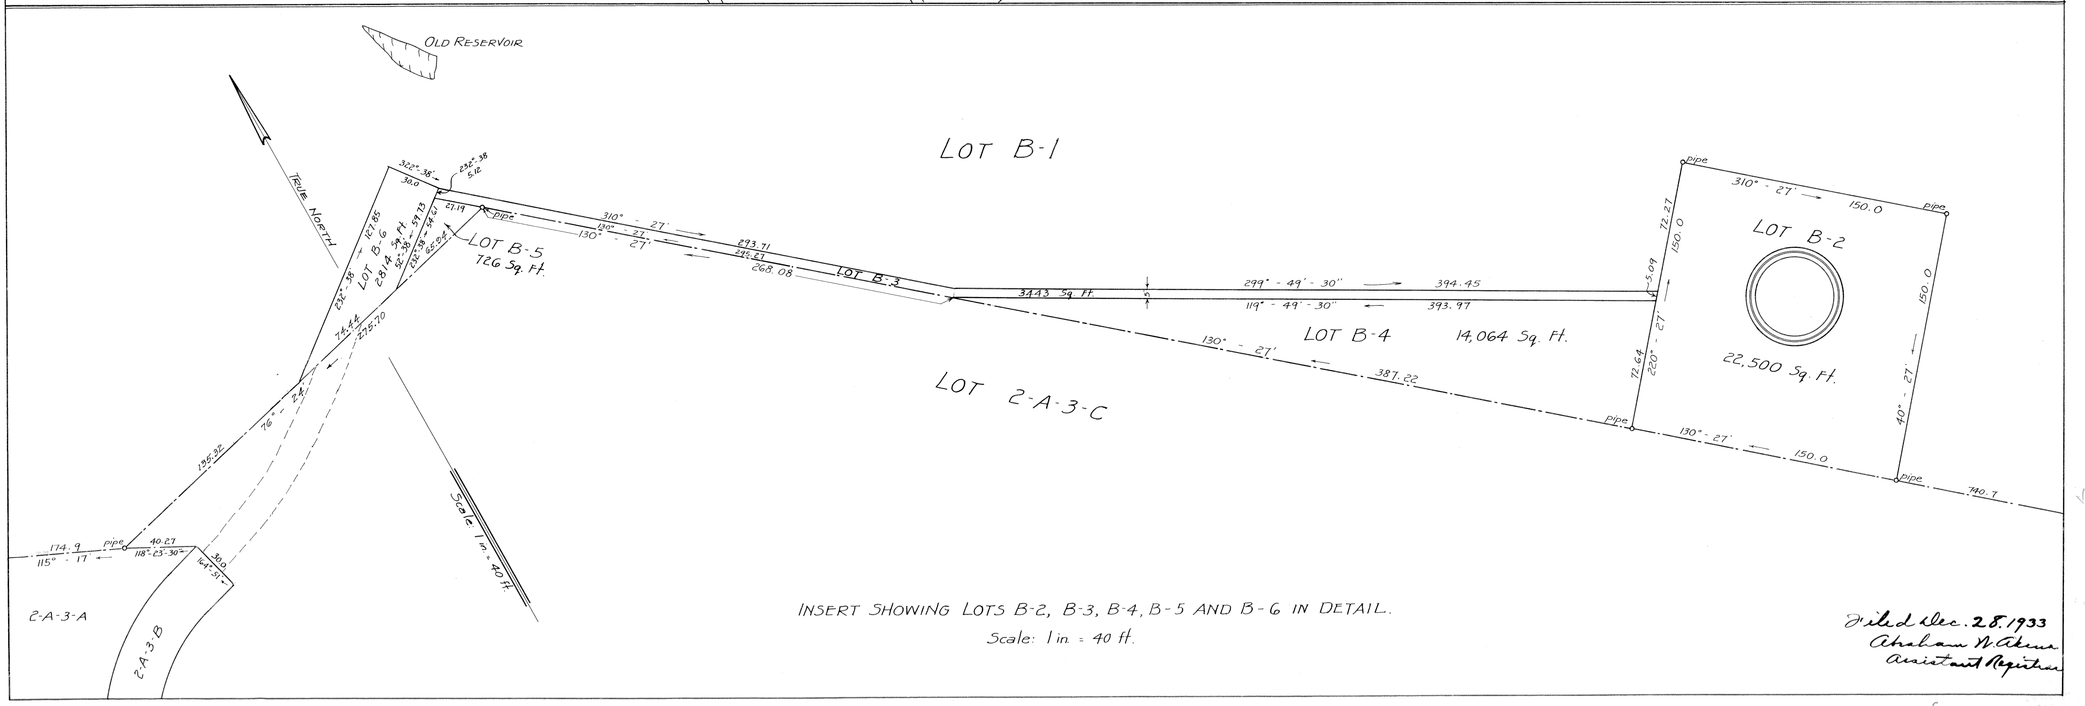

INSERT SHOWING LOTS B-2, B-3, B-4, B-5 AND B-6 IN DETAIL.
Scale: 1 in. = 40 ft.

Filed Dec. 28, 1933
Abraham N. Akana
Assistant Registrar

30 x 27 = 7.71 ft