MAP 21

LAND COURT

TERRITORY OF HAWAII

SUBDIVISION OF LOT A-1, SECTION "C" OF THE WOODLAWN TRACT, BEING ALSO THE REMAINDER OF LOT A, LAND COURT APPLICATION 321, AS SHOWN ON MAP 2 FILED IN THE OFFICE OF THE ASSISTANT REGISTRAR OF THE LAND COURT INTO LOTS A-1-A, A-1-B AND A-1-C.

MANOA VALLEY, HONOLULU, OAHU, T. H.

Scale: 1 in = 100 ft.

HONOLULU, T. H.
May 29, 1934.

FRED E. HARVEY REGISTERED LAND SURVEYOR No. 79 HAWAII, U.S.A.

WRIGHT, HARVEY & WRIGHT,
By: Fred E. Harvey
Surveyor & Maker of Plan,
419 S. M. Damon Bldg.

OWNER: WOODLAWN DAIRY & STOCK COMPANY
by A. W. Van Valkenburg
Secretary

OWNER'S CERTIFICATE OF TITLE: 675

I hereby certify that the map hereon being a subdivision of Land Court Application 321, as herein entitled, has been examined and checked as to form and mathematical correctness and that it has been approved by Order of the Judge of the Land Court dated August 2, 1934.

Honolulu, T.H.
Aug. 2, 1934.

Surveyor, Territory of Hawaii.

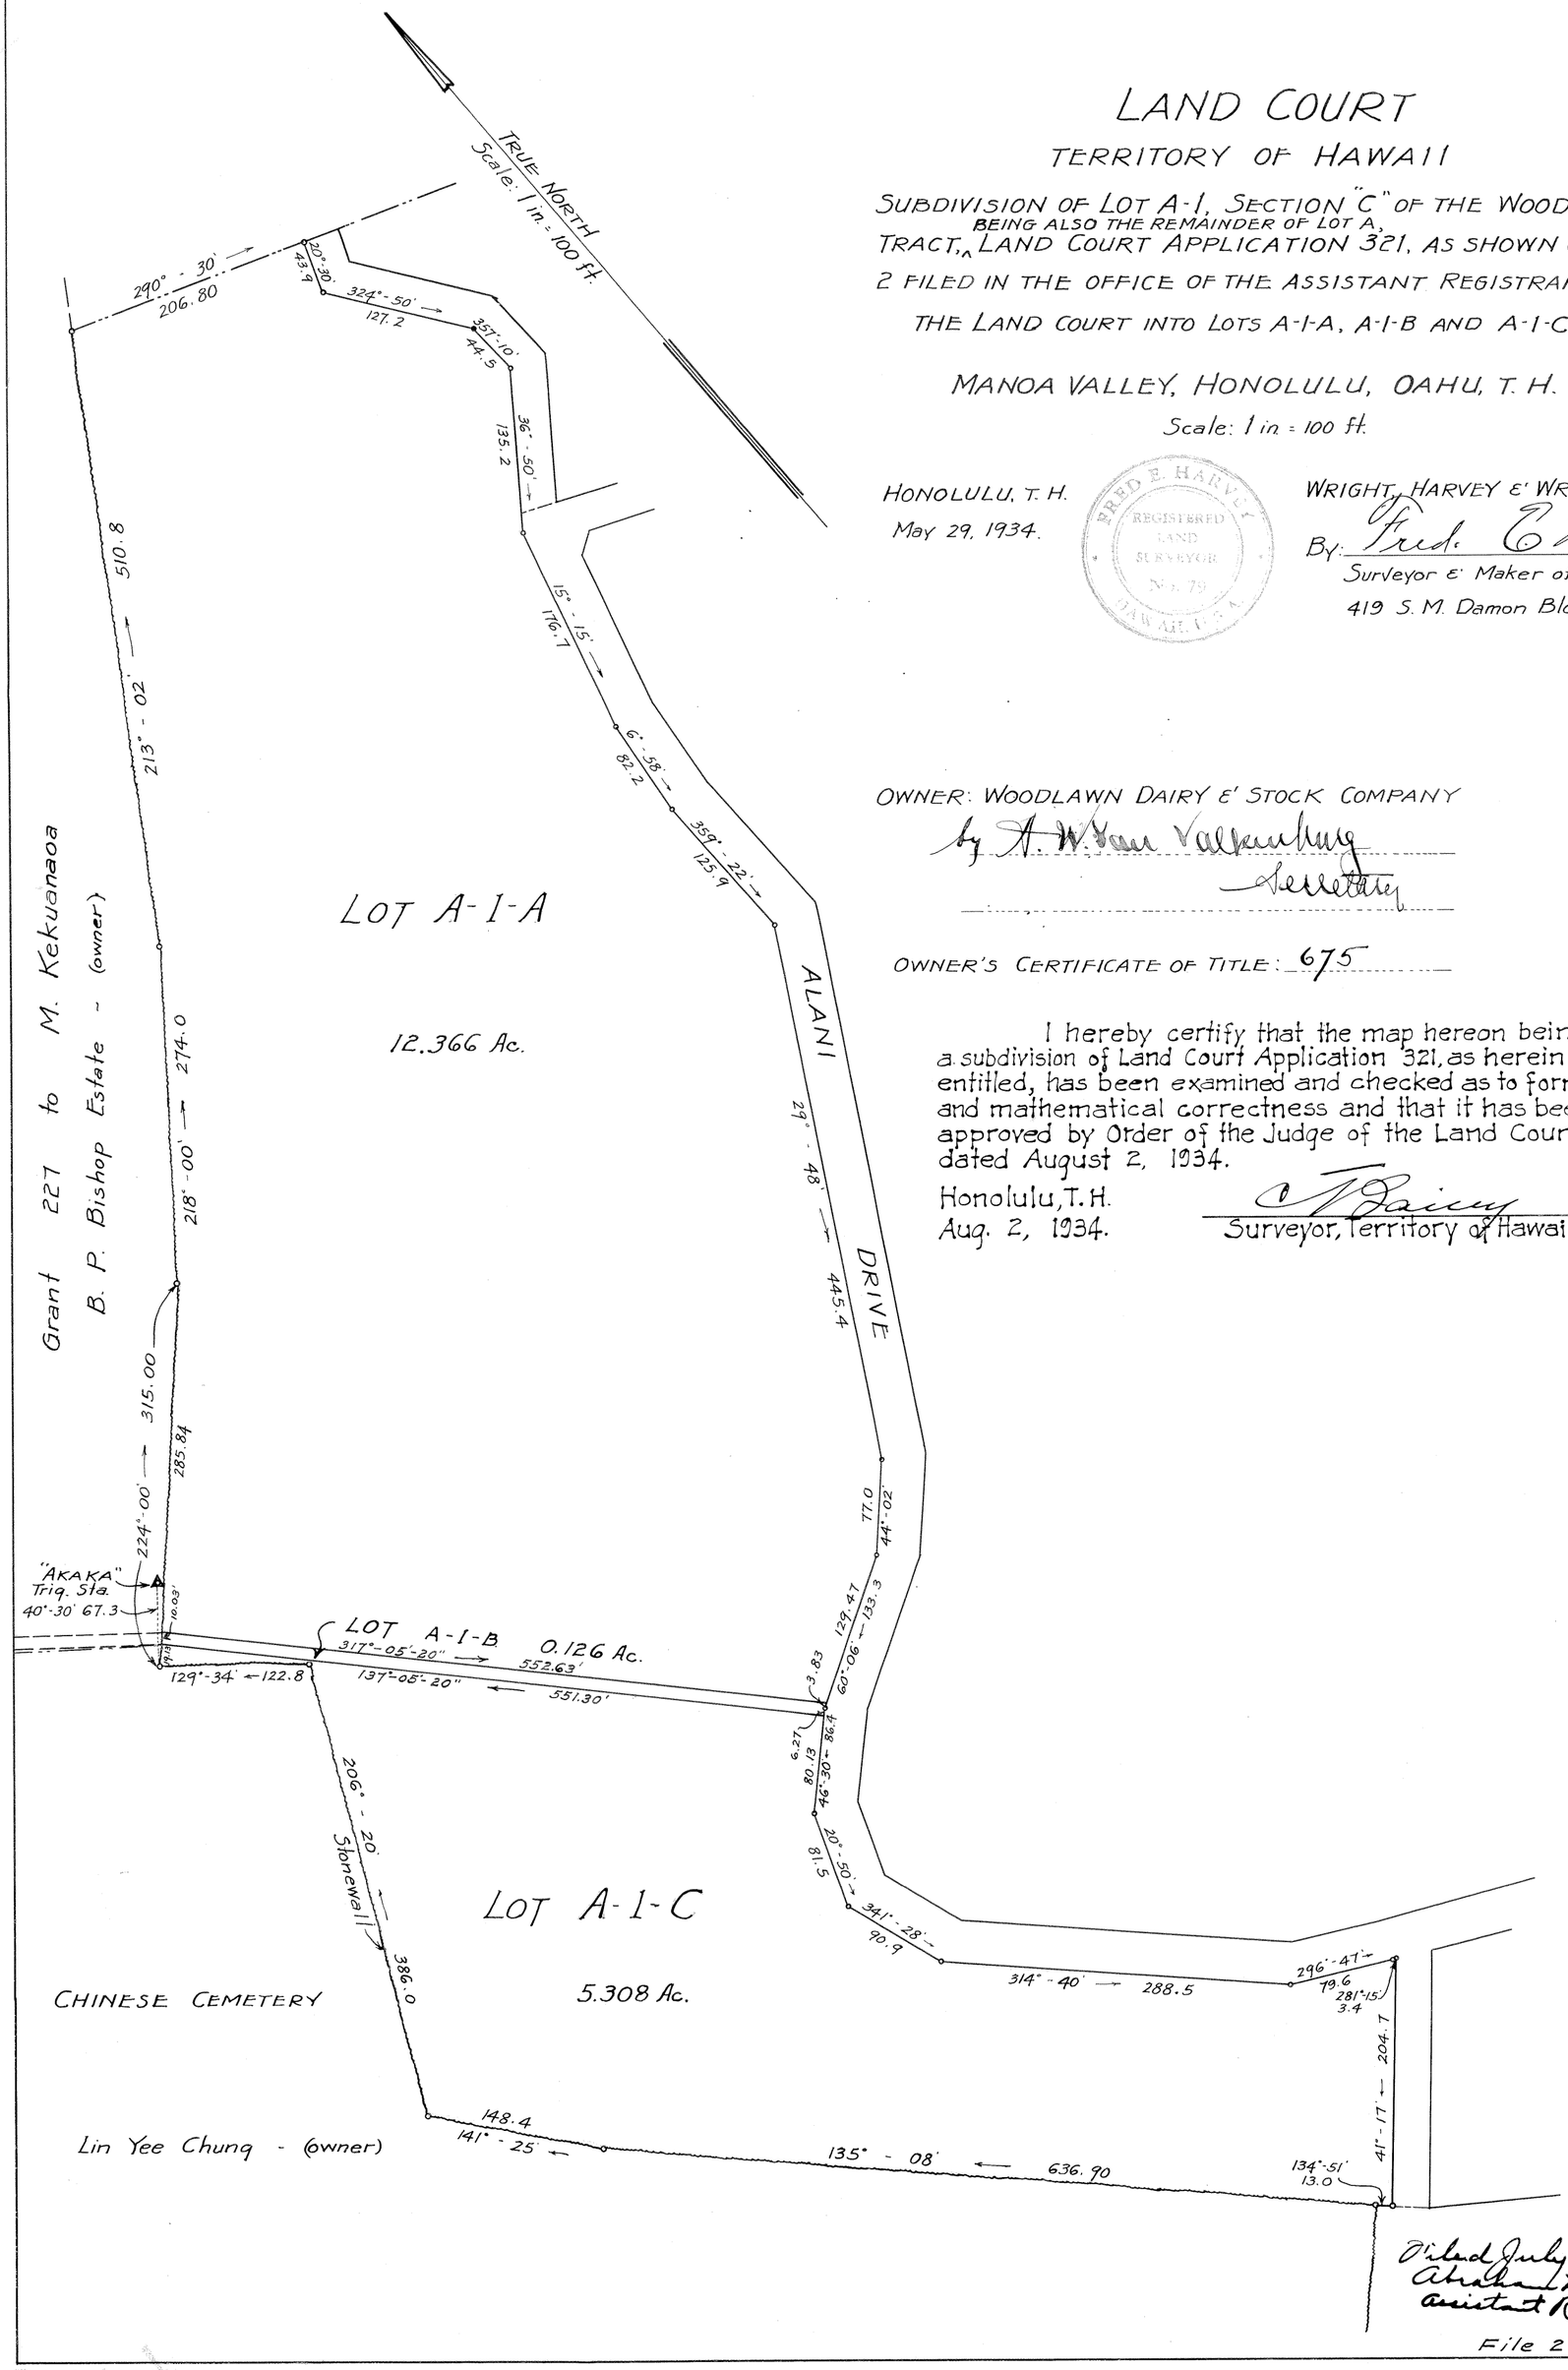

Filed July 30, 1934
Abraham K. Akana
Assistant Registrar

File 2-23-83