321

MAP 26

LAND COURT

TERRITORY OF HAWAII

SUBDIVISION OF LOT 41

SECTION "C" OF THE WOODLAWN TRACT

LAND COURT APPLICATION 321

AS SHOWN ON MAP 1, FILED IN THE OFFICE OF THE ASSISTANT REGISTRAR OF THE LAND COURT INTO LOTS 41-A, 41-B, 41-C, 41-D AND 41-E, SECTION "C"

MANOA VALLEY, HONOLULU, OAHU, T. H.

Scale: 1 inch = 30 feet.

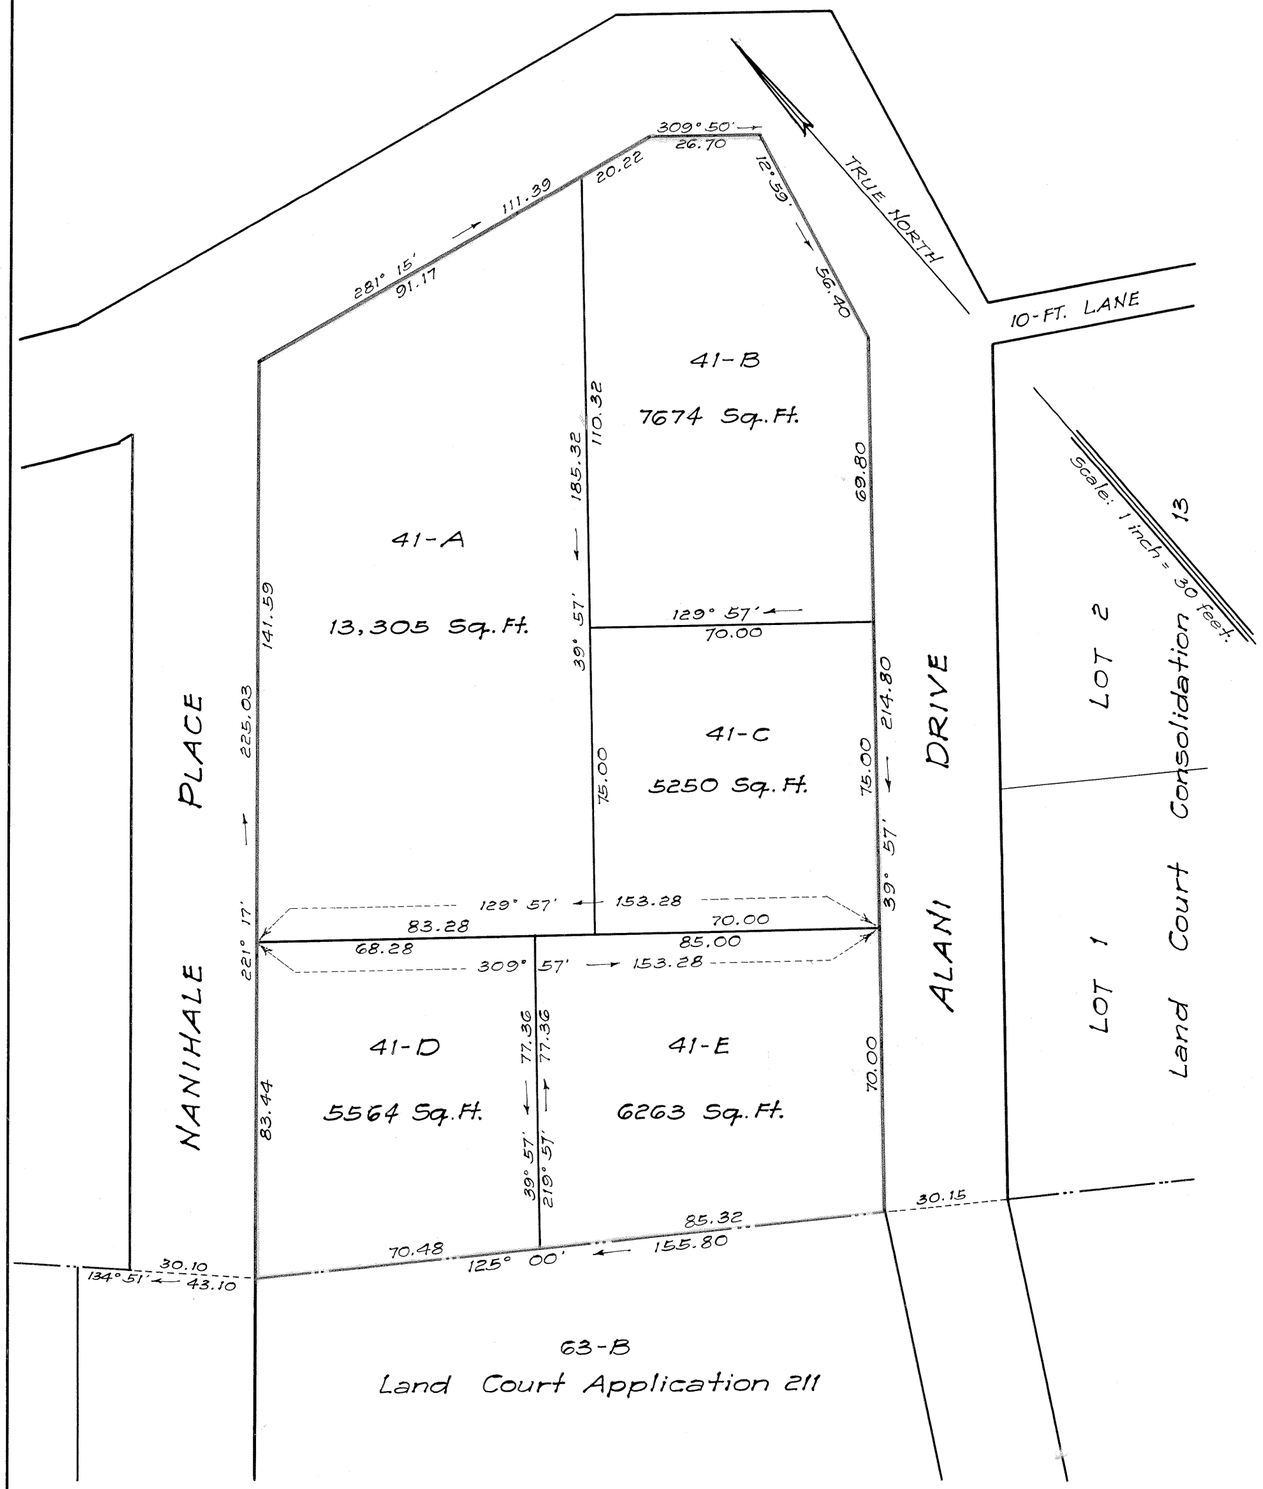

419 S. M. Damon Bldg.
Honolulu, T. H.
June 17, 1940.

STANLEY WRIGHT REGISTERED LAND SURVEYOR No. 8 HAWAII, U.S.A.

WRIGHT, HARVEY AND WRIGHT,
Stanley Wright
Surveyor and Maker of Plan
Registered Certificate 8-5.

OWNER: Woodlawn Dairy and Stock Company
by A. W. Van Valkenburg
Secretary

Owner's Certificate of Title: 675

I hereby certify that the map hereon being a subdivision of Land Court Application 321, as herein entitled, has been examined and checked as to form and mathematical correctness and that it has been approved by Order of the Judge of the Land Court dated June 19, 1940.

Honolulu, T.H.
June 19, 1940.

L. M. Whitehouse
Surveyor, Territory of Hawaii.

By: Robert D. King
Principal Cadastral Engineer.

Filed June 18, 1940
Abraham K. Akana
Assistant Registrar

NOTE: For rights-of-way, if any, see certificate of title.

Tax Map Key: 2-9-42

C.B. 326:61

15" X 21" = 2.2 sq. ft.