MAP 28

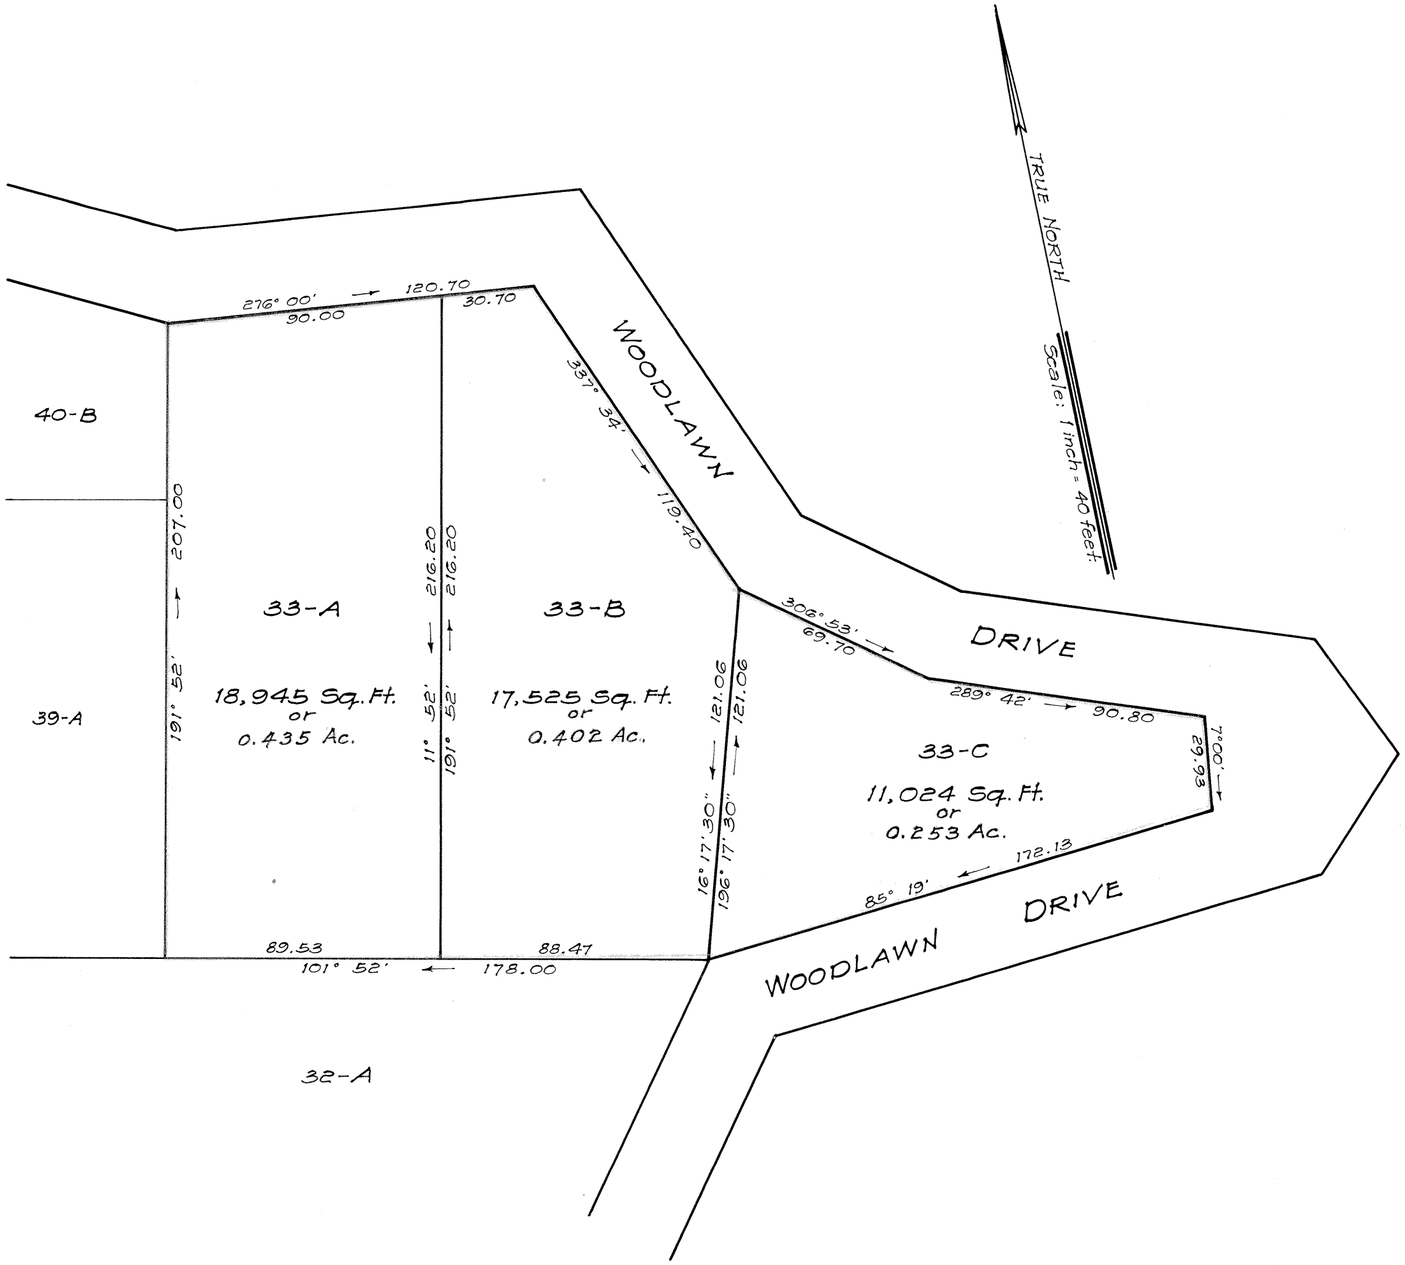

LAND COURT

TERRITORY OF HAWAII

SECTION "C" - WOODLAWN TRACT

SUBDIVISION OF LOT 33
OF LAND COURT APPLICATION 321
AS SHOWN ON MAP 1, FILED IN THE OFFICE OF THE
ASSISTANT REGISTRAR OF THE LAND COURT
INTO LOTS 33-A, 33-B AND 33-C, SECTION "C"

MANOA VALLEY, HONOLULU, OAHU, T. H.

Scale: 1 inch = 40 feet.

WRIGHT, HARVEY AND WRIGHT,
Stanley Wright
Surveyor and Maker of Plan
Registered Certificate 8-S

419 S. M. Damon Bldg.
Honolulu, T. H.
September 24, 1940.

OWNER: Woodlawn Dairy & Stock Company
by [illegible] Secretary

Owner's Certificate of Title: 675

STANLEY WRIGHT REGISTERED LAND SURVEYOR No. 8 HAWAII, U.S.A.

I hereby certify that the map hereon being a subdivision of Land Court Application 321, as herein entitled, has been examined and checked as to form and mathematical correctness and that it has been approved by Order of the Judge of the Land Court dated Oct. 3, 1940.

Honolulu, T.H.
Oct. 3, 1940

L. M. Whitehouse
Surveyor, Territory of Hawaii.

By: Robert D. King
Principal Cadastral Engineer

NOTE: For rights of way, if any, see certificate of title.

Filed Sept. 30, 1940
Abraham W. Akana
Assistant Registrar

Tax Map Key: 2-9-47-4

C.B. 327:45

15" X 21" = 2.2 sq.ft.

(4)