# LAND COURT
## TERRITORY OF HAWAII

SUBDIVISION OF LOT B-1 SECTION "C" OF THE WOODLAWN TRACT LAND COURT APPLICATION 321 AS SHOWN ON MAP 18, FILED IN THE OFFICE OF THE ASSISTANT REGISTRAR OF THE LAND COURT INTO LOTS B-1-A, B-1-B AND B-1-C, SECTION "C."

MANOA VALLEY, HONOLULU, OAHU, T.H
Scale as Noted

HONOLULU, T.H
MAR. 17. 1942.

O.L. SORENSON REGISTERED LAND SURVEYOR No. 97 HAWAII

O.L. Sorenson Reg. Cert No. 97
Surveyor and Maker of Plan
Oahu Railway & Land Co.

Owner: Woodlawn Dairy and Stock Company
by A. W. Van Valkenburg
Its Secretary

Owners Certificate of Title 23212

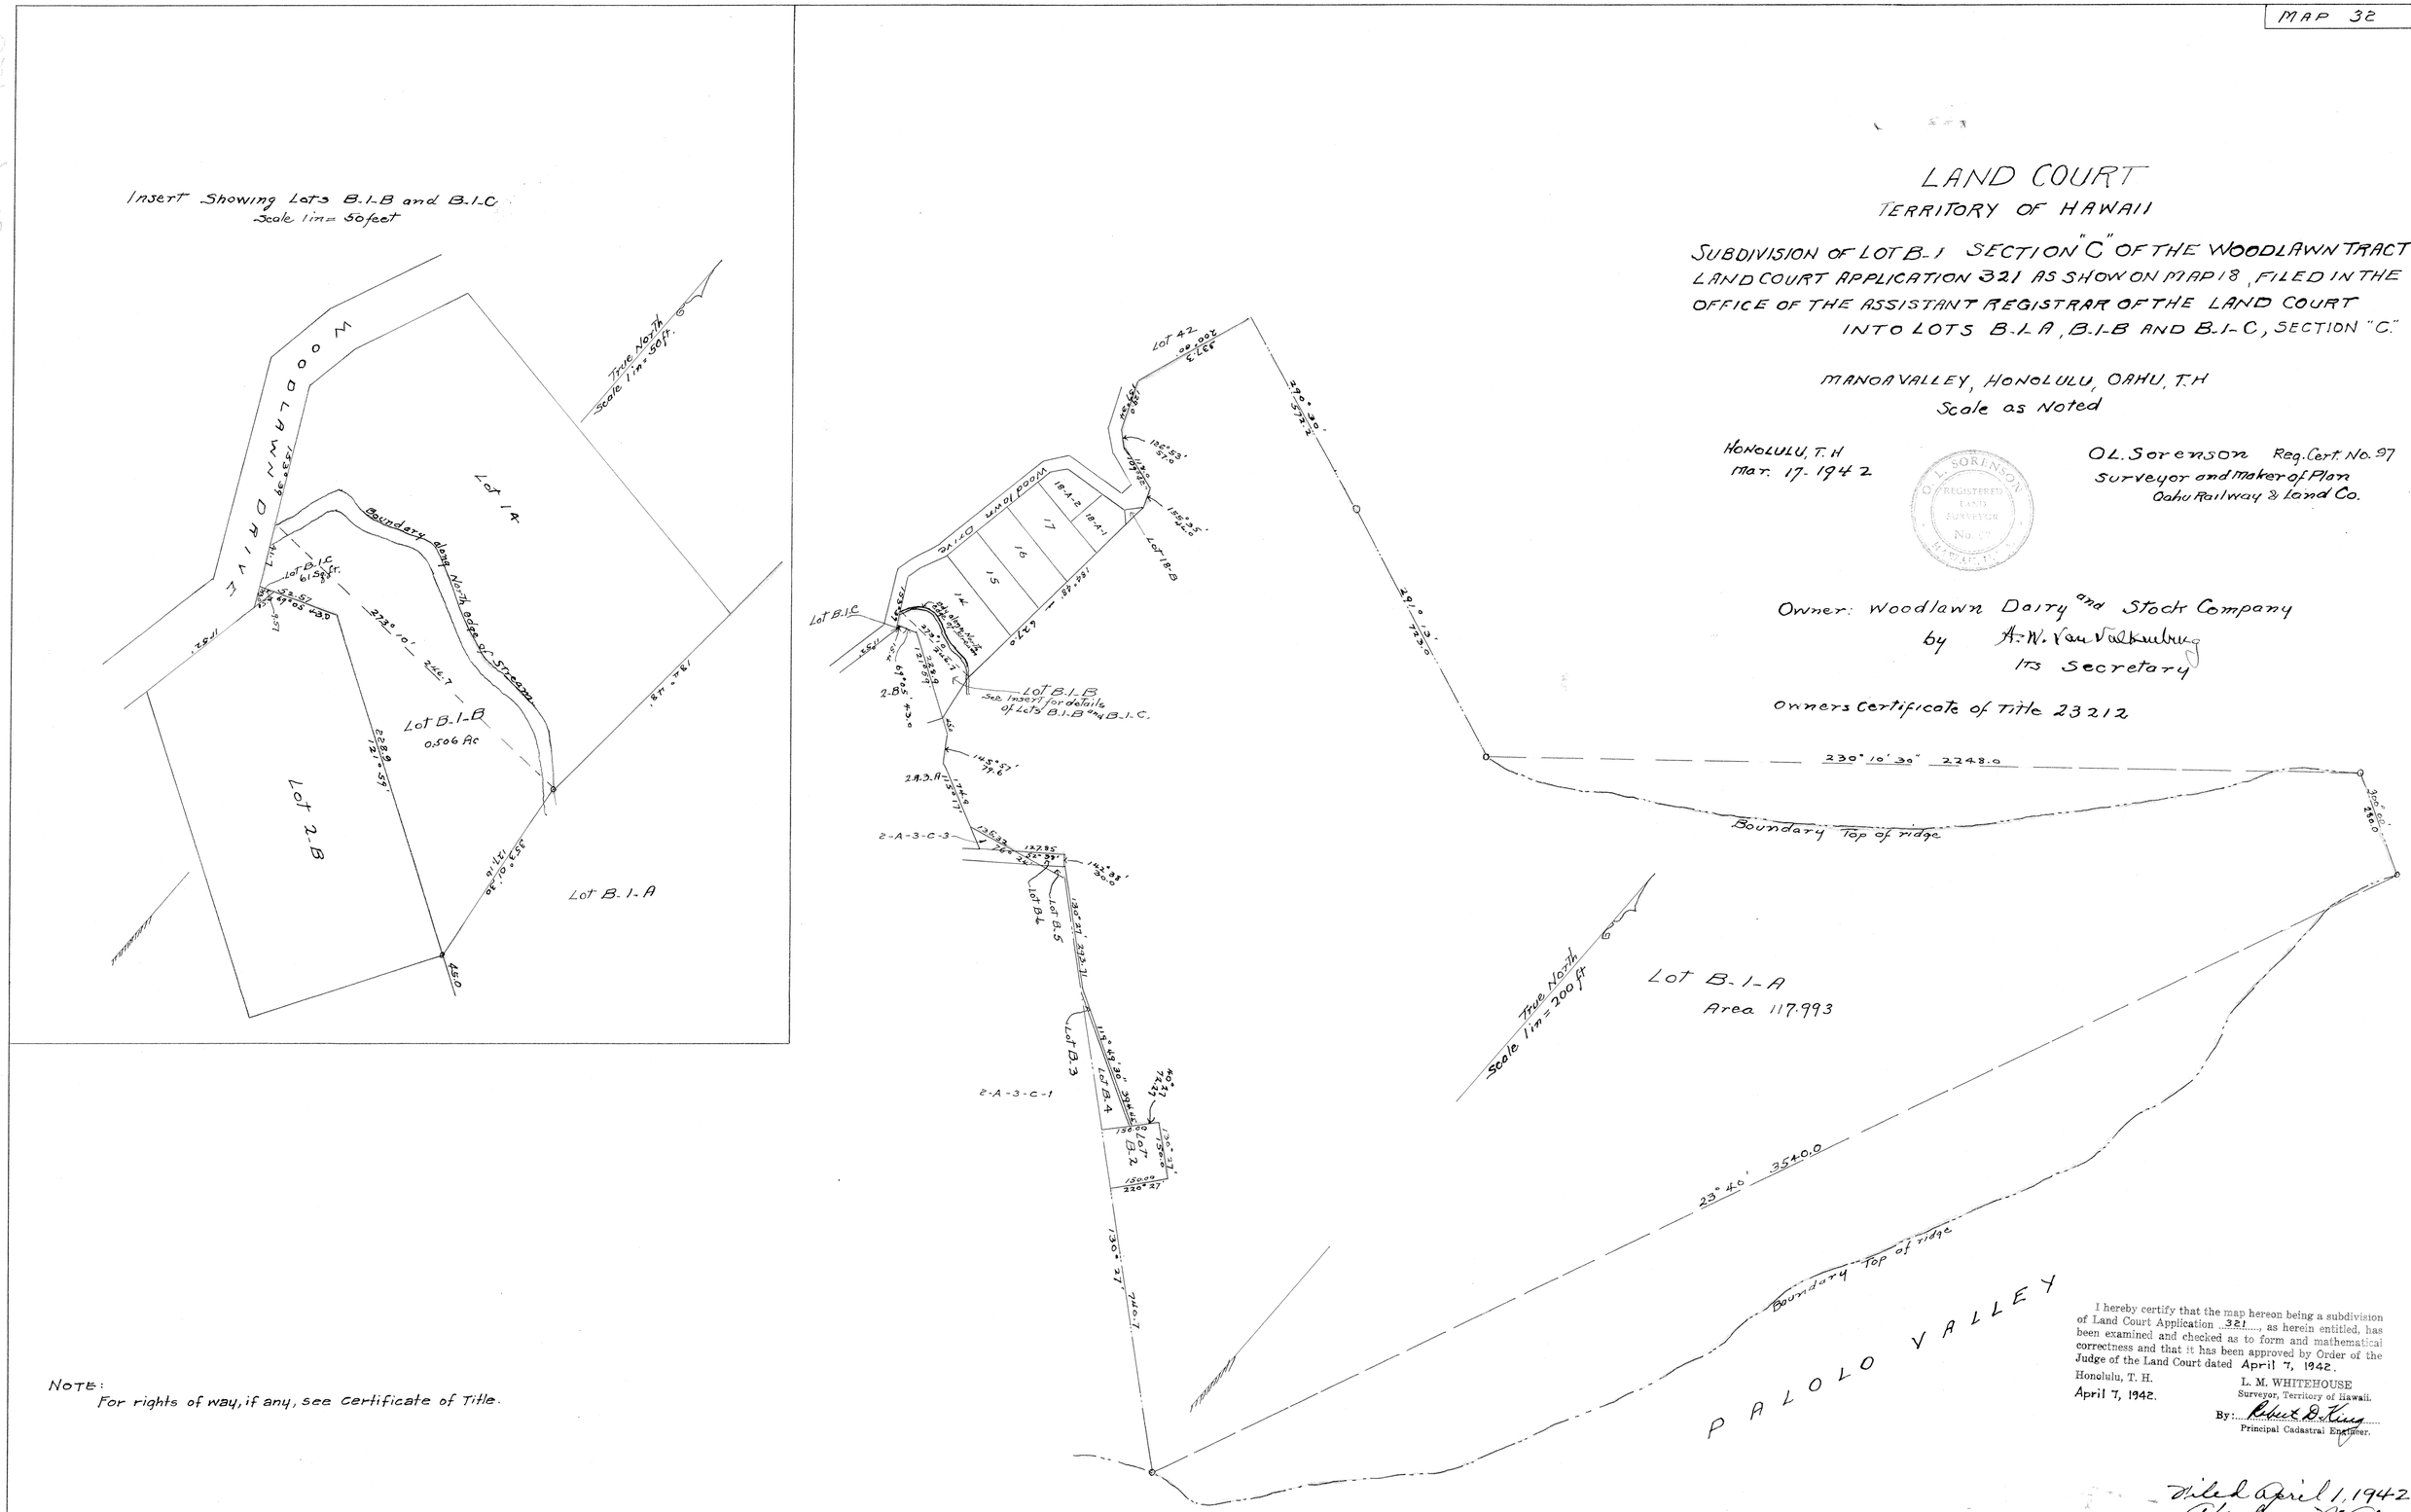


NOTE:
For rights of way, if any, see Certificate of Title.

I hereby certify that the map hereon being a subdivision of Land Court Application 321, as herein entitled, has been examined and checked as to form and mathematical correctness and that it has been approved by Order of the Judge of the Land Court dated April 7, 1942.

Honolulu, T. H.
April 7, 1942.

L. M. WHITEHOUSE
Surveyor, Territory of Hawaii.
By: Robert D. King
Principal Cadastral Engineer.

Filed April 1, 1942.
Abraham Akana
Assistant Registrar

21 x 32 = 4.7 ft

Tax Map Key 2-9-49