MAP 38

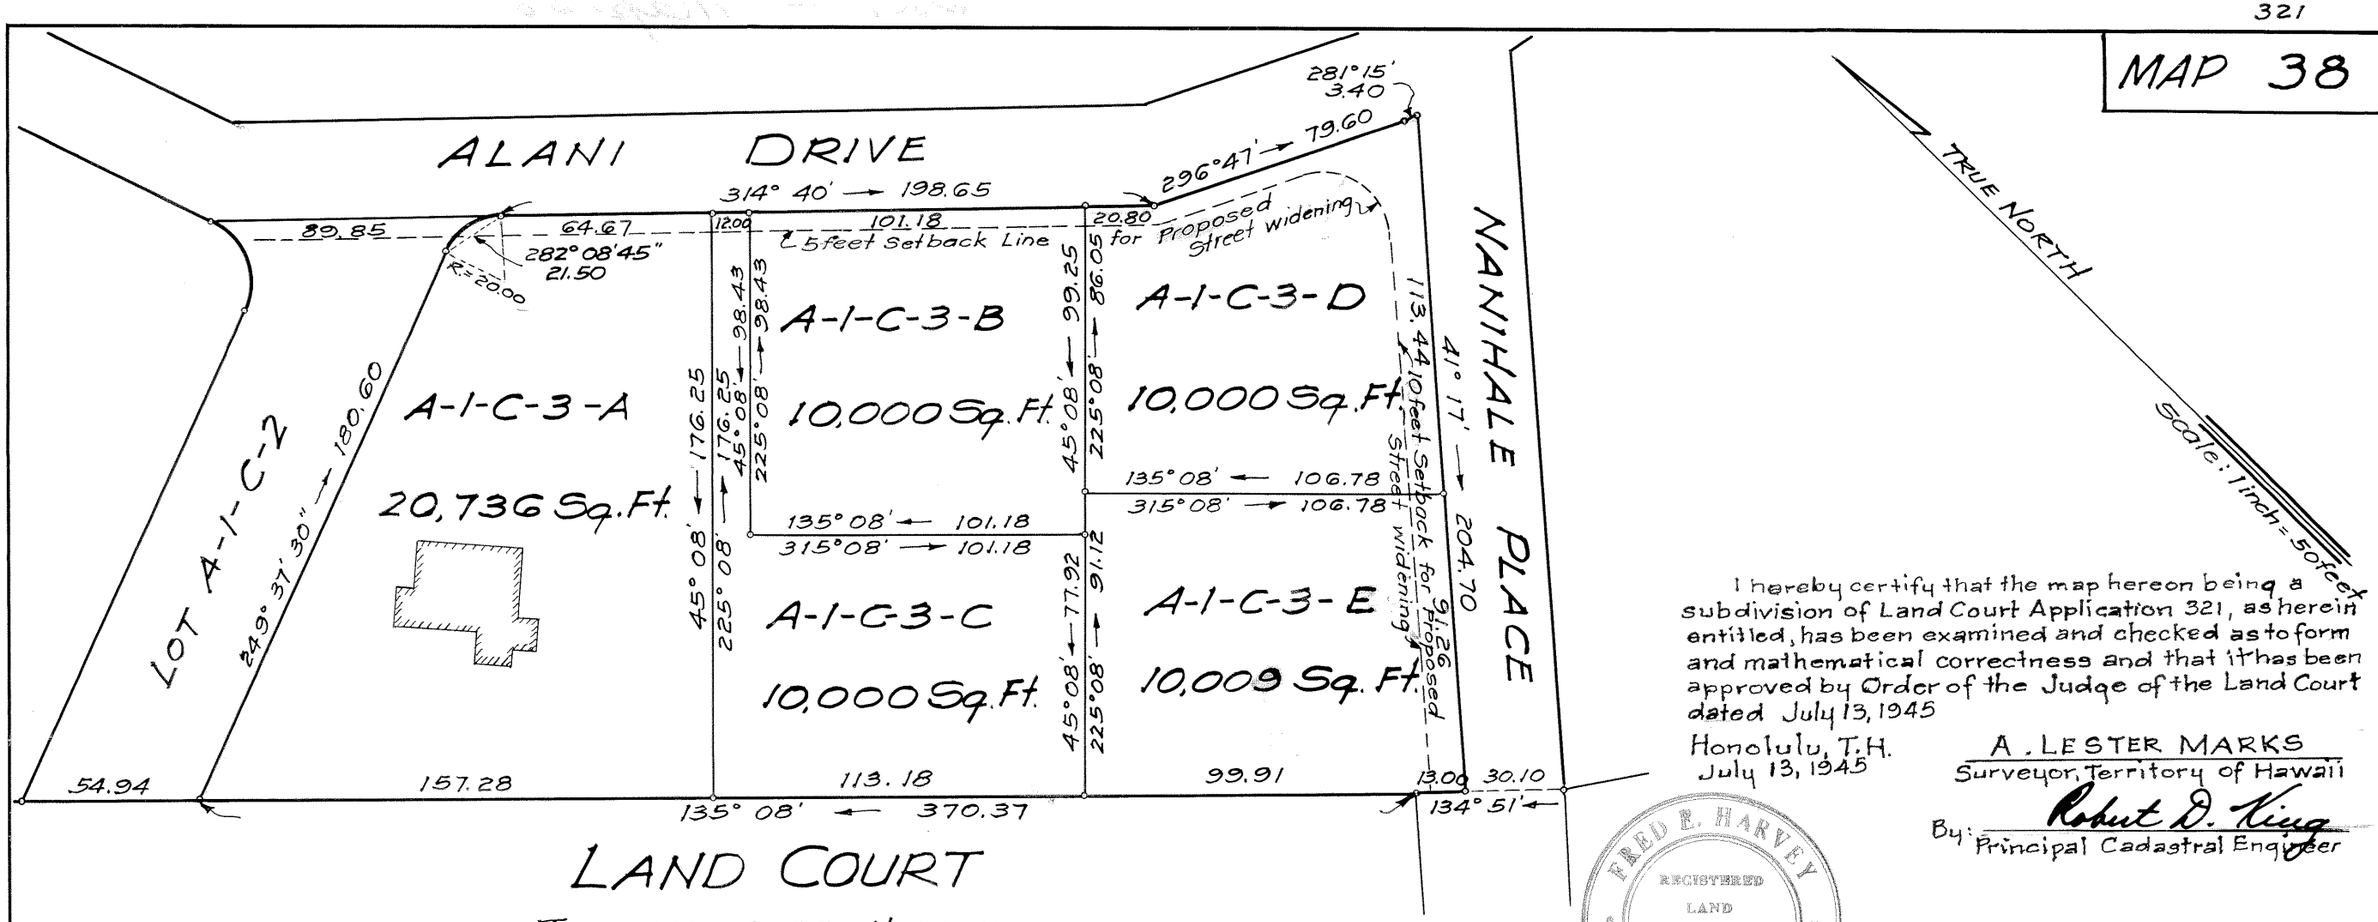

LAND COURT

TERRITORY OF HAWAII

SUBDIVISION OF LOT A-1-C-3

SECTION "C" OF THE WOODLAWN TRACT, LAND COURT APPLICATION 321

AS SHOWN ON MAP 24, FILED IN THE OFFICE OF THE ASSISTANT REGISTRAR OF THE LAND COURT

INTO LOTS A-1-C-3-A, A-1-C-3-B, A-1-C-3-C, A-1-C-3-D AND A-1-C-3-E.

MANOA VALLEY, HONOLULU, OAHU, T. H.

Scale: 1 inch = 50 feet.

I hereby certify that the map hereon being a subdivision of Land Court Application 321, as herein entitled, has been examined and checked as to form and mathematical correctness and that it has been approved by Order of the Judge of the Land Court dated July 13, 1945

Honolulu, T.H.
July 13, 1945

A. LESTER MARKS
Surveyor, Territory of Hawaii

By: Robert D. King
Principal Cadastral Engineer

FRED E. HARVEY
REGISTERED LAND SURVEYOR
No. 79
HAWAII, U.S.A.

NOTE:
For information concering Street Widening and Extensions, zoning restrictions and other features of the Master Plan which affects this property, consult the City Planning Commission of the City and County of Honolulu.
For rights-of-way, if any, see certificate of title.
Also see petition for subdivision.

419 S. M. Damon Bldg.
Honolulu, T. H.
June 4, 1945.

Filed July 11, 1945
Abraham K. Akana
Assistant Registrar

Fred. E. Harvey
Surveyor and Maker of Plan
Registered Certificate-79-ES.

Owner: Woodlawn Dairy and Stock Company
A. S. Dillingham
Vice President

Owner's Certificate of Title: 23212

Tax Map Key: 2-9-46
F.B. 904:37

10" X 15" = 1.04 Sq. Ft.