Map 45

321

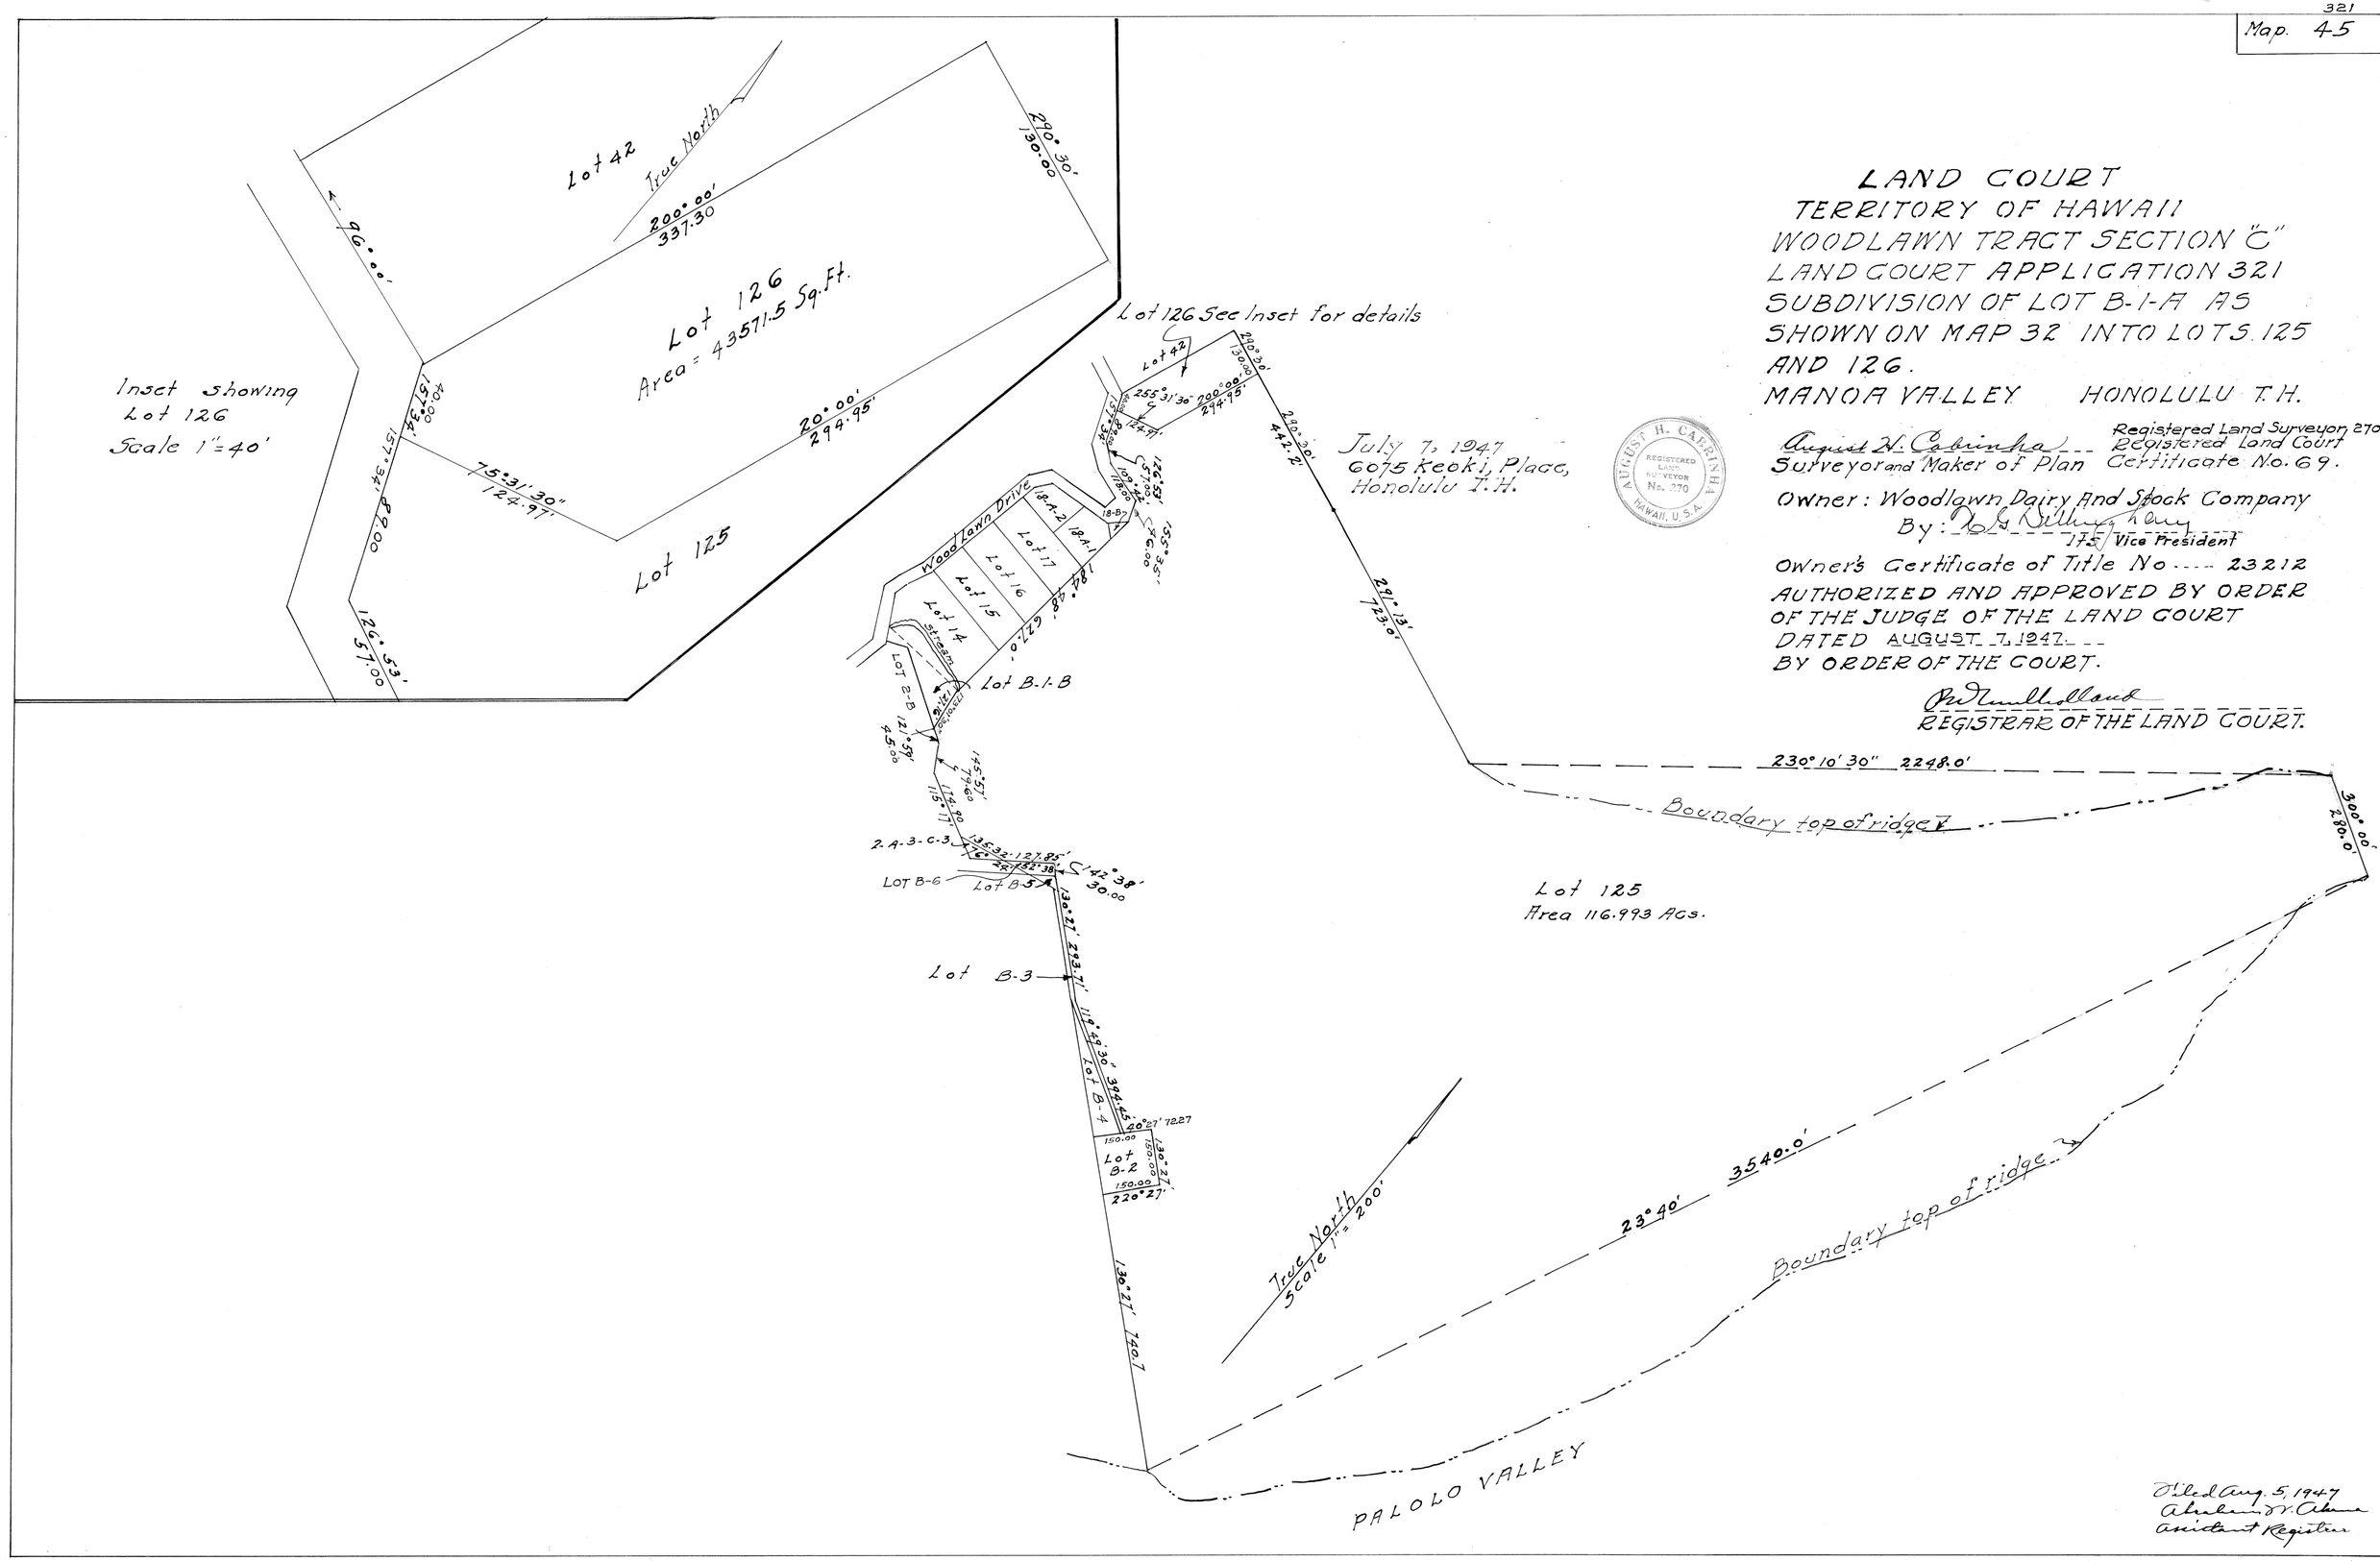

LAND COURT
TERRITORY OF HAWAII
WOODLAWN TRACT SECTION "C"
LAND COURT APPLICATION 321
SUBDIVISION OF LOT B-1-A AS
SHOWN ON MAP 32 INTO LOTS 125
AND 126.
MANOA VALLEY HONOLULU T.H.

August H. Cabinha
Surveyor and Maker of Plan

Registered Land Surveyor 270
Registered Land Court
Certificate No. 69.

Owner: Woodlawn Dairy And Stock Company
By: [illegible] Vice President

Owner's Certificate of Title No. 23212
AUTHORIZED AND APPROVED BY ORDER
OF THE JUDGE OF THE LAND COURT
DATED AUGUST 7, 1947
BY ORDER OF THE COURT.

REGISTRAR OF THE LAND COURT.

Filed Aug. 5, 1947
Abraham N. Akana
Assistant Registrar

Tax Map key 2-9-47

21" x 32" = 4.7 Sq. Ft.