321

MAP 47

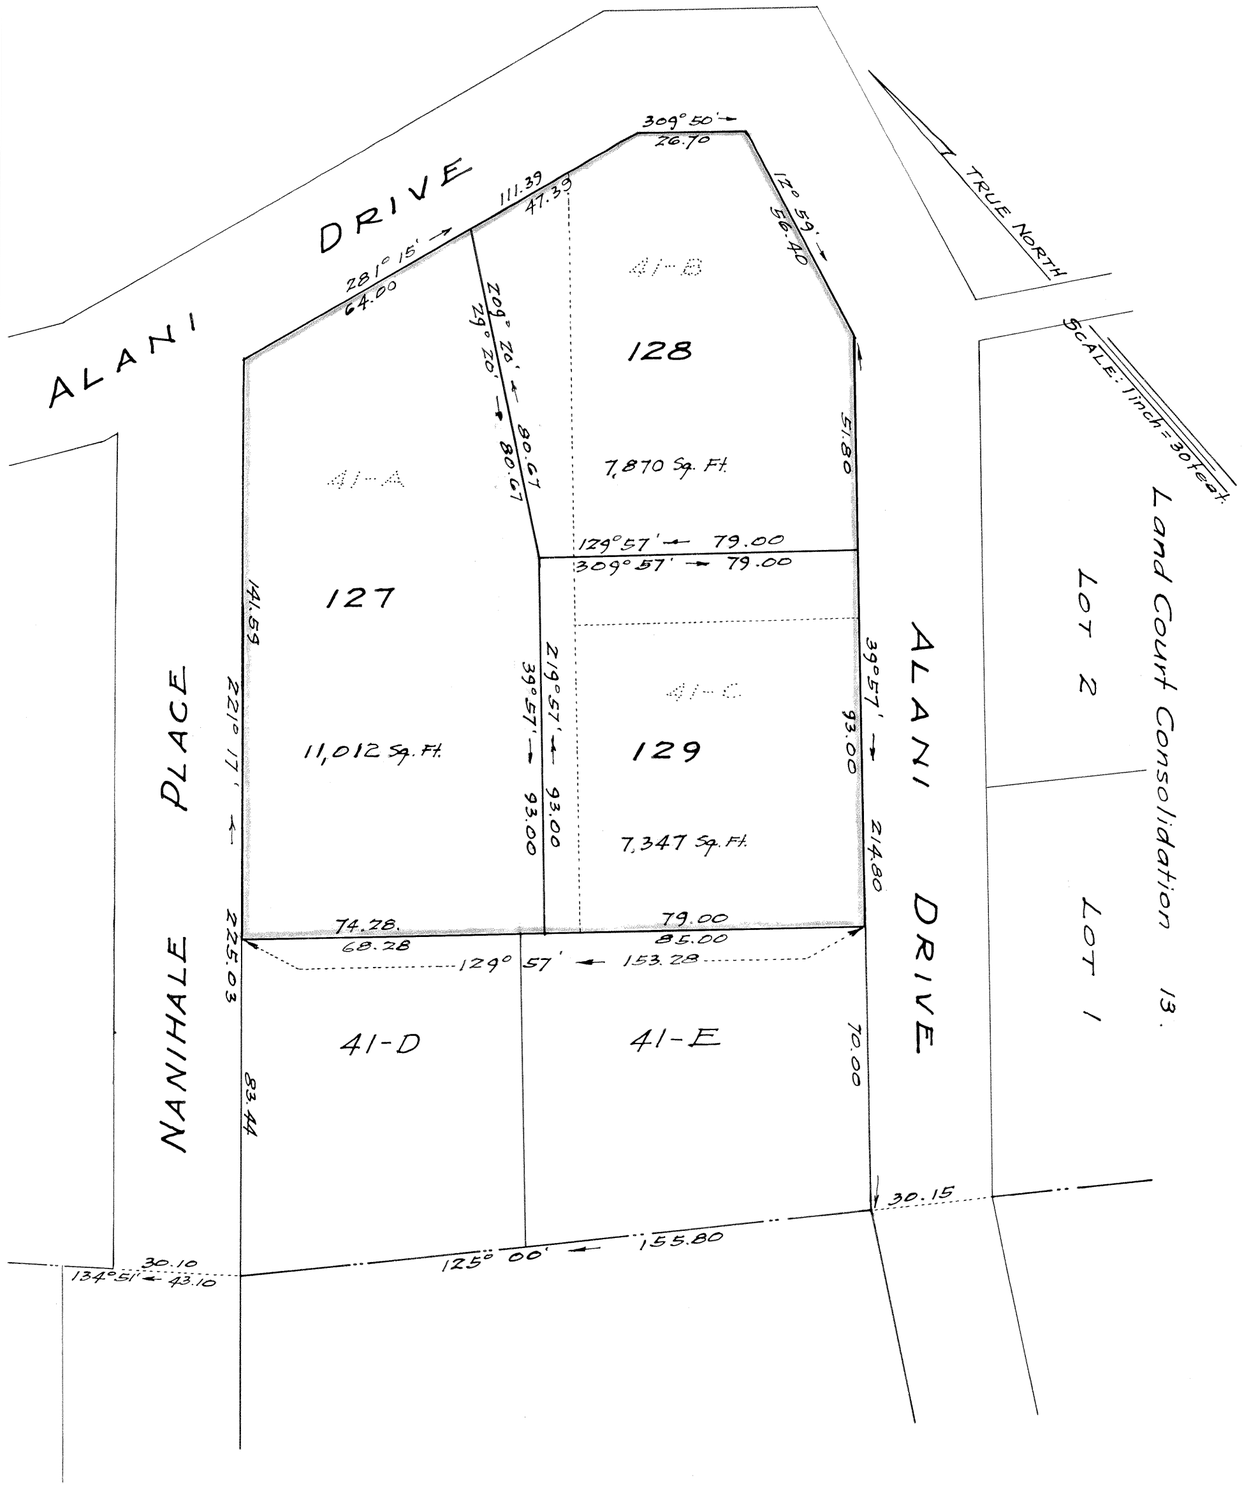

LAND COURT

TERRITORY OF HAWAII

LAND COURT APPLICATION 321

SECTION "C" - WOODLAWN TRACT

CONSOLIDATION OF LOTS 41-A, 41-B AND 41-C

AS SHOWN ON MAP 26

AND THE RESUBDIVISION OF SAID CONSOLIDATION

INTO LOTS 127, 128 AND 129

SECTION "C"

MANOA VALLEY, HONOLULU, OAHU, T. H.

1420 Kalihi Street
Honolulu, T. H.
February 2, 1948.

WALTER P. THOMPSON
REGISTERED LAND SURVEYOR No. 218
HAWAII, U.S.A.

By: Walter P. Thompson
Surveyor and Maker of Plan.
Registered Certificate 218-E.S.

OWNERS: Kenneth Weld Emerson, and Elizabeth Calhoun Emerson.

OWNERS' CERTIFICATE OF TITLE: 31,591

AUTHORIZED AND APPROVED BY ORDER OF THE JUDGE OF THE LAND COURT DATED MARCH 11, 1948.

BY ORDER OF THE COURT.

P. D. Rumlholland
REGISTRAR OF THE LAND COURT.

Filed Mar. 4, 1948
Abraham K. Akana
Assistant Registrar

Tax Map Key: 2-9-42

15" X 21" = 2.2 Sq. Ft.

2 WB.