MAP 51

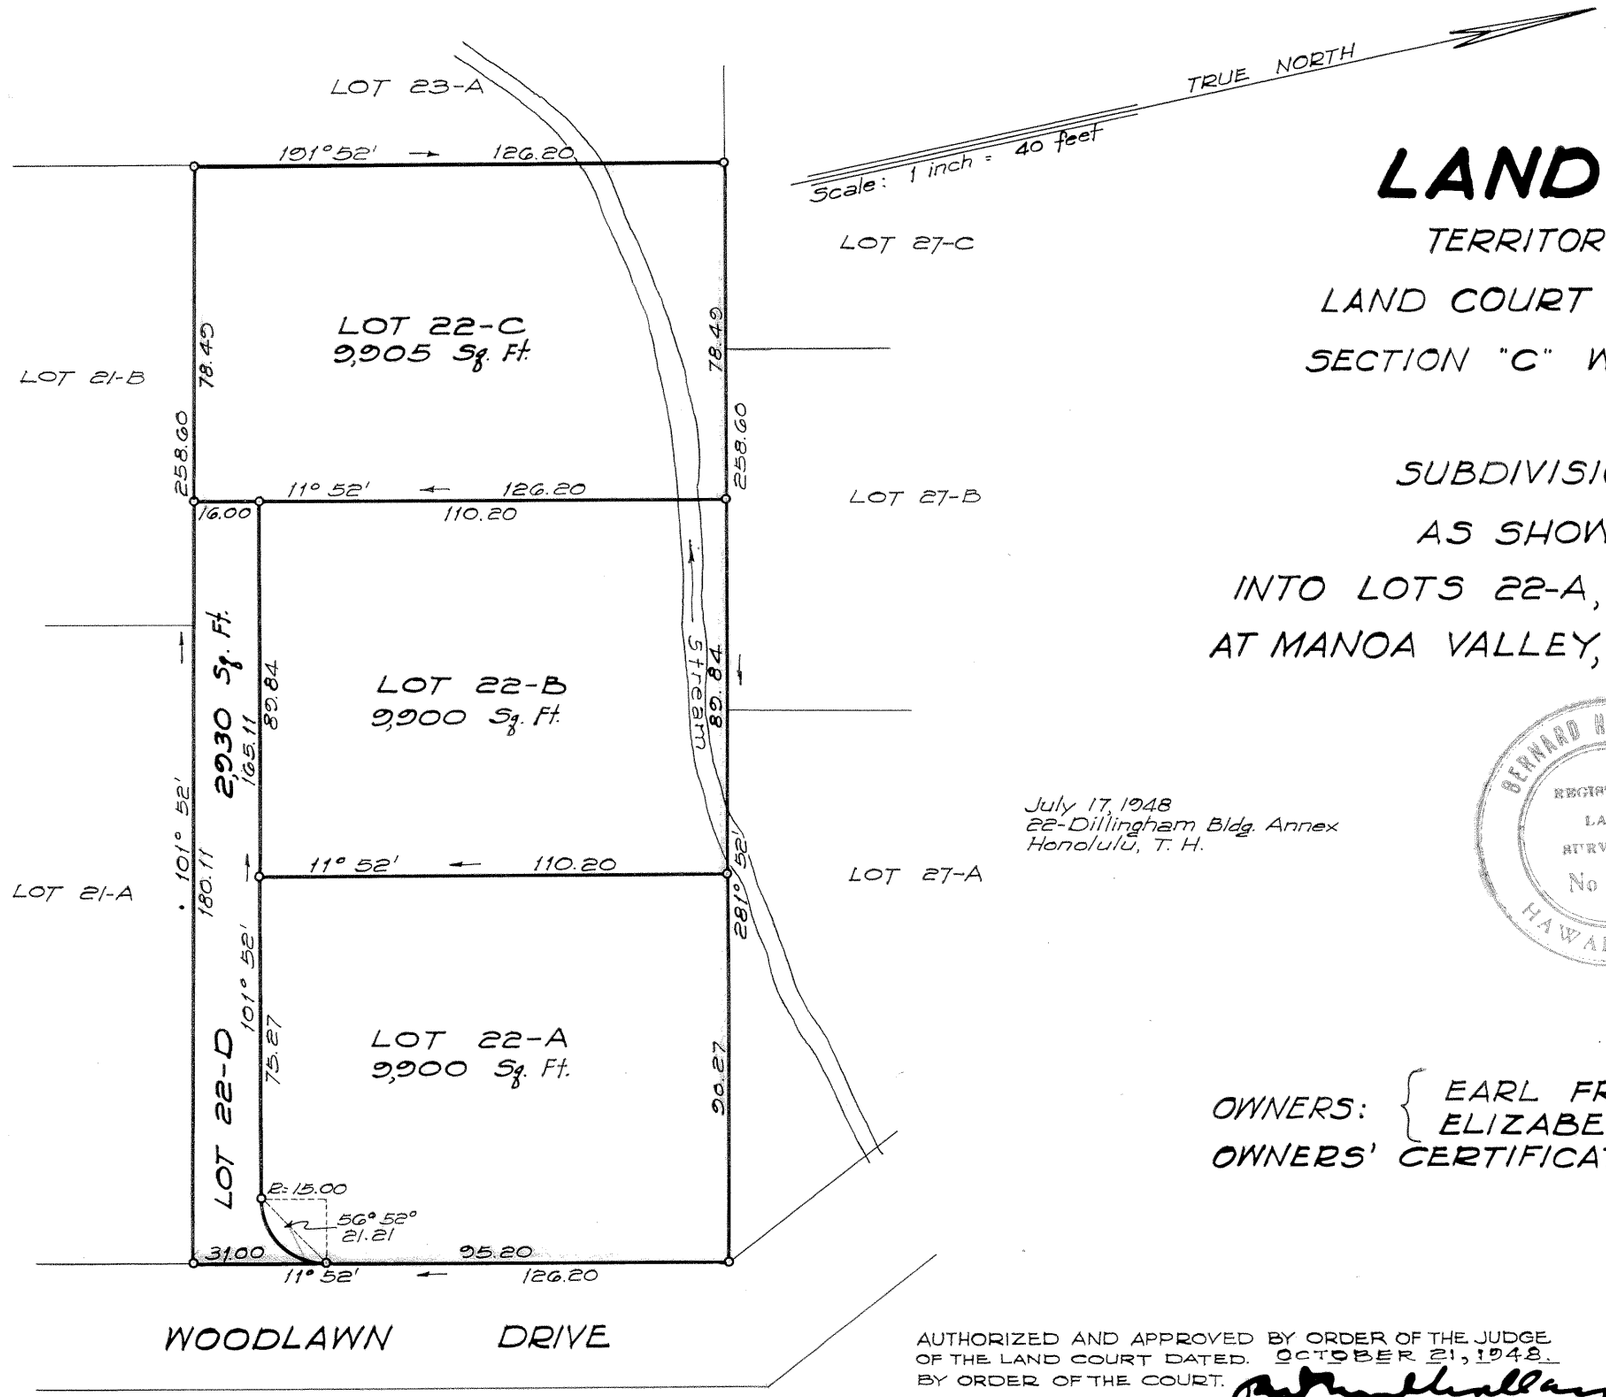

LAND COURT

TERRITORY OF HAWAII

LAND COURT APPLICATION 321

SECTION "C" WOODLAWN TRACT

SUBDIVISION OF LOT 22

AS SHOWN ON MAP 1

INTO LOTS 22-A, 22-B, 22-C AND 22-D

AT MANOA VALLEY, HONOLULU, OAHU, T. H.

July 17, 1948
22-Dillingham Bldg. Annex
Honolulu, T. H.

BERNARD H. McKEAGUE
REGISTERED LAND SURVEYOR
No 232
HAWAII, U.S.A.

Bernard H. McKeague
Registered Land Surveyor 232
Land Court Surveyor Certificate 43

OWNERS: { EARL FROST BAKER AND
ELIZABETH DAVIDSON BAKER

OWNERS' CERTIFICATE OF TITLE No. 35,817

AUTHORIZED AND APPROVED BY ORDER OF THE JUDGE
OF THE LAND COURT DATED OCTOBER 21, 1948.
BY ORDER OF THE COURT.
REGISTRAR OF THE LAND COURT.

Filed Oct. 18, 1948
Abraham K. Akana
Assistant Registrar

Tax Map Key: 2-9-47:9
C.B: 16:147

10"X 15" = 1.04 Sq. Ft.