321

MAP 55

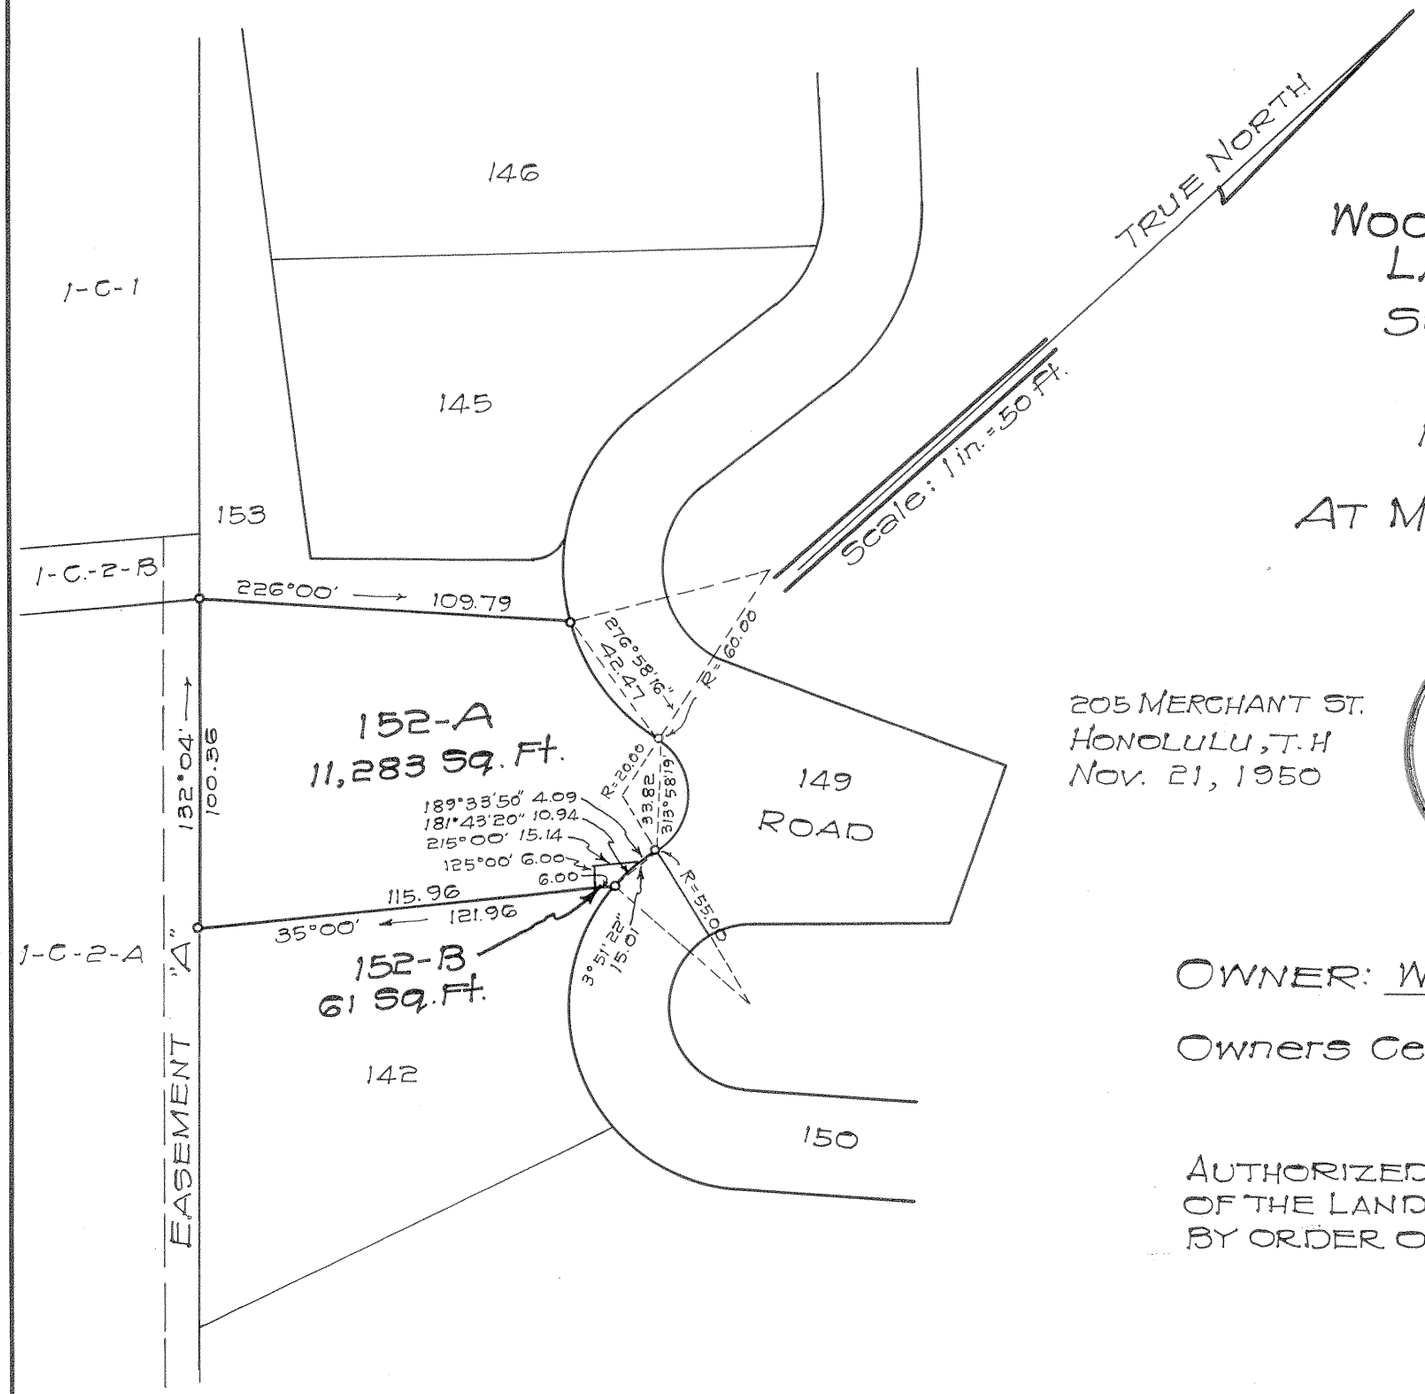

LAND COURT

TERRITORY OF HAWAII

WOODLAWN TRACT - SECTION "C"

LAND COURT APPLICATION 321

SUBDIVISION OF LOT 152

AS SHOWN ON MAP 54

INTO LOTS 152-A AND 152-B

AT MANOA VALLEY, HONOLULU, OAHU, T.H.

205 MERCHANT ST.
HONOLULU, T.H
Nov. 21, 1950

R. M. TOWILL
REGISTERED LAND SURVEYOR
No. 151
HAWAII, U.S.A.

Registered Professional Surveyor
Certificate No. 151

OWNER: Woodlawn Improvement Company Limited.

Owners Certificate of Title: 38,971

AUTHORIZED AND APPROVED BY ORDER OF THE JUDGE OF THE LAND COURT DATED: DECEMBER 19, 1950.
BY ORDER OF THE COURT

REGISTRAR OF THE LAND COURT

Filed Dec. 13, 1950
Abraham W. Akana
Assistant Registrar

Tax Map Key: 2-9-49
2810

10" X 15" = 1.0 ¢