MAP 60

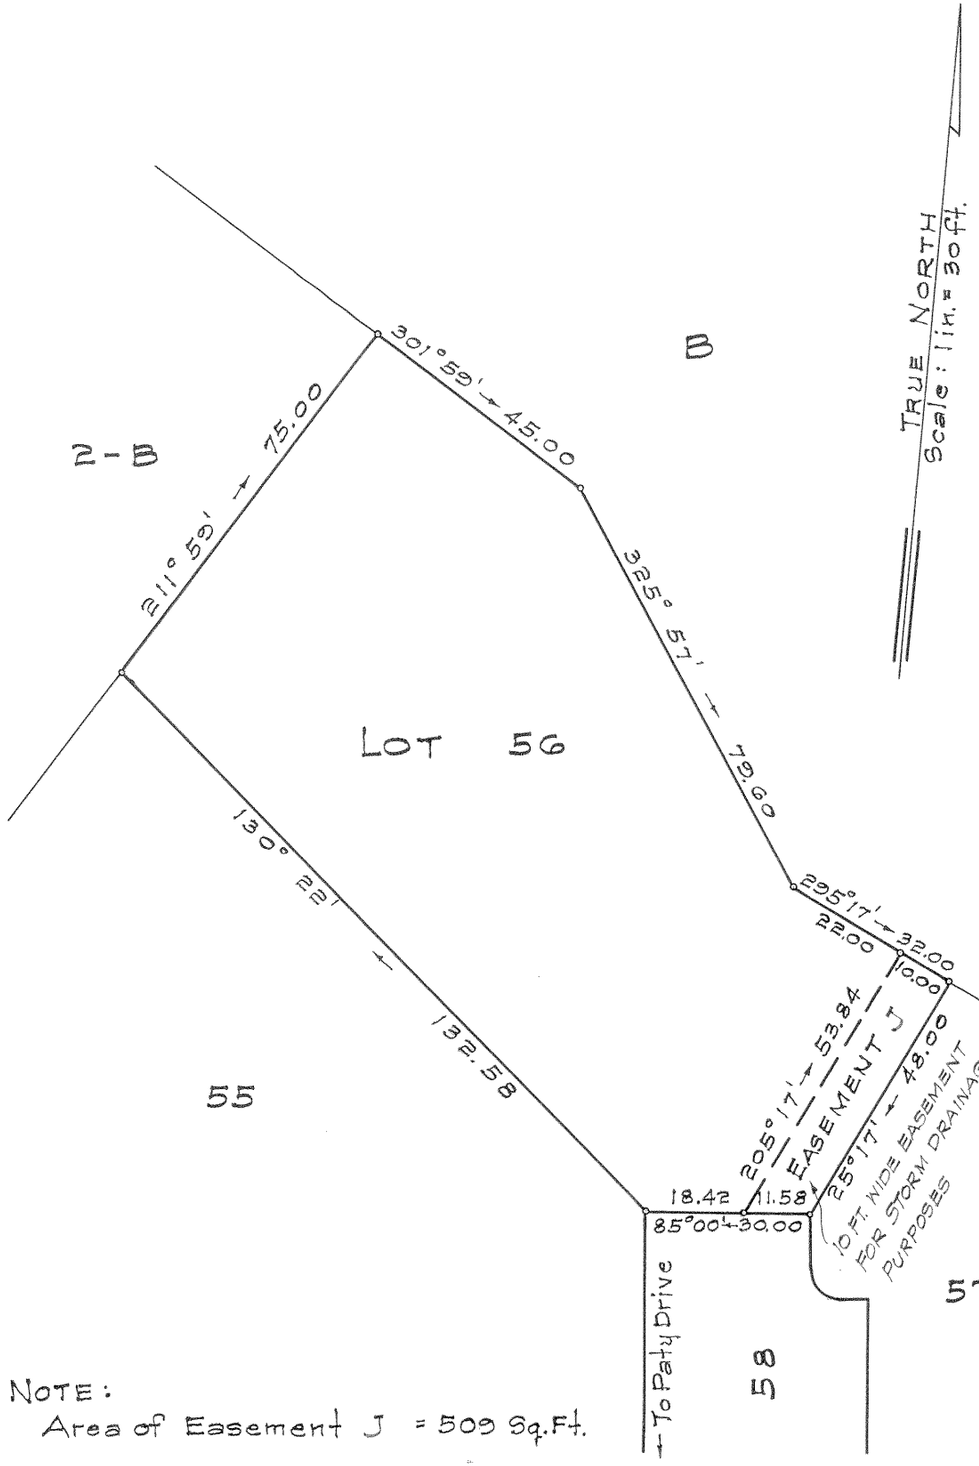


NOTE:
Area of Easement J = 509 Sq. Ft.

# LAND COURT

TERRITORY OF HAWAII

## LAND COURT APPLICATION 321

SECTION "C" - WOODLAWN TRACT
DESIGNATION OF EASEMENT J
OVER AND ACROSS LOT 56
AS SHOWN ON MAP 36

MANOA VALLEY, HONOLULU, OAHU, T. H.

March 15, 1952
22 Dillingham Bldg. Annex
Honolulu, T.H.

BERNARD H. McKEAGUE
REGISTERED LAND SURVEYOR
No 232
HAWAII, U.S.A.

Bernard H. McKeague
Registered Land Surveyor 232
Land Court Surveyor 43

OWNERS: WALTER LUM KING AND
JENNIE WONG LUM KING

OWNERS' CERTIFICATE OF TITLE: 50169

AUTHORIZED AND APPROVED BY ORDER OF THE JUDGE
OF THE LAND COURT DATED: APRIL 2, 1952.
BY ORDER OF THE COURT

REGISTRAR OF THE LAND COURT

Filed March 28, 1952
Registrar

Tax Map Key: 2-9-48:29

CB 23:50

10" x 15" = 1 Sq. Ft.