321

MAP 64

LAND COURT

TERRITORY OF HAWAII

LAND COURT APPLICATION 321
WOODLAWN TRACT, SECTION "C"
DESIGNATION OF EASEMENT "L"
ACROSS LOT 158
SAID LOT 158 BEING SHOWN ON MAP 61
AT MANOA VALLEY, HONOLULU, OAHU, T.H.

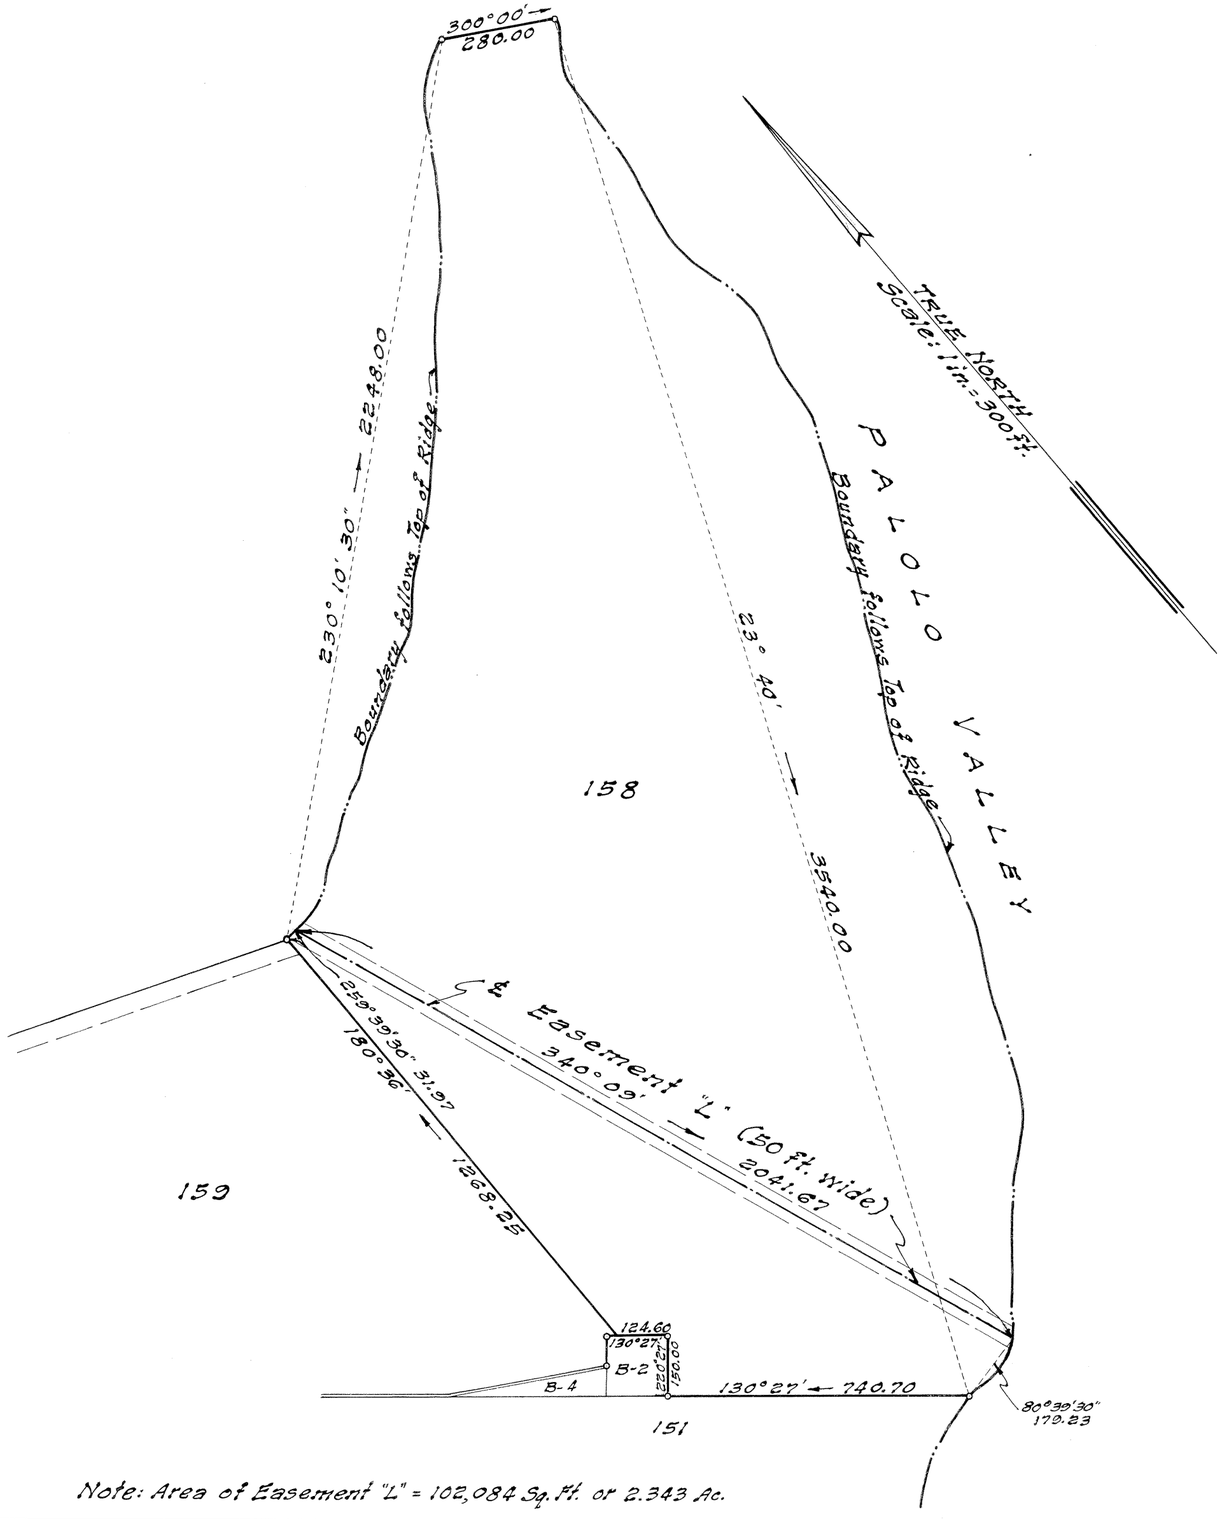

Note: Area of Easement "L" = 102,084 Sq. Ft. or 2.343 Ac.

308 Ohua Ave.
Honolulu, T.H.
July 22, 1952

WM. CHUNG-HOON, III
REGISTERED LAND SURVEYOR No. 386
HAWAII, U.S.A.

By Wm Chunghoon, III
Surveyor and Maker of Plan
Registered Certificate 386-S

OWNER: James Buzzell Mann

OWNER'S CERTIFICATE OF TITLE: 52,402

AUTHORIZED AND APPROVED BY ORDER OF THE JUDGE
OF THE LAND COURT DATED JULY 29, 1952
By ORDER OF THE COURT

P. A. Mullholland
REGISTRAR OF THE LAND COURT

Filed July 23, 1952
P. A. Mullholland Registrar

Tax Map Key 2-9-55-3

15"X21" = 2.2 Sq. Ft.