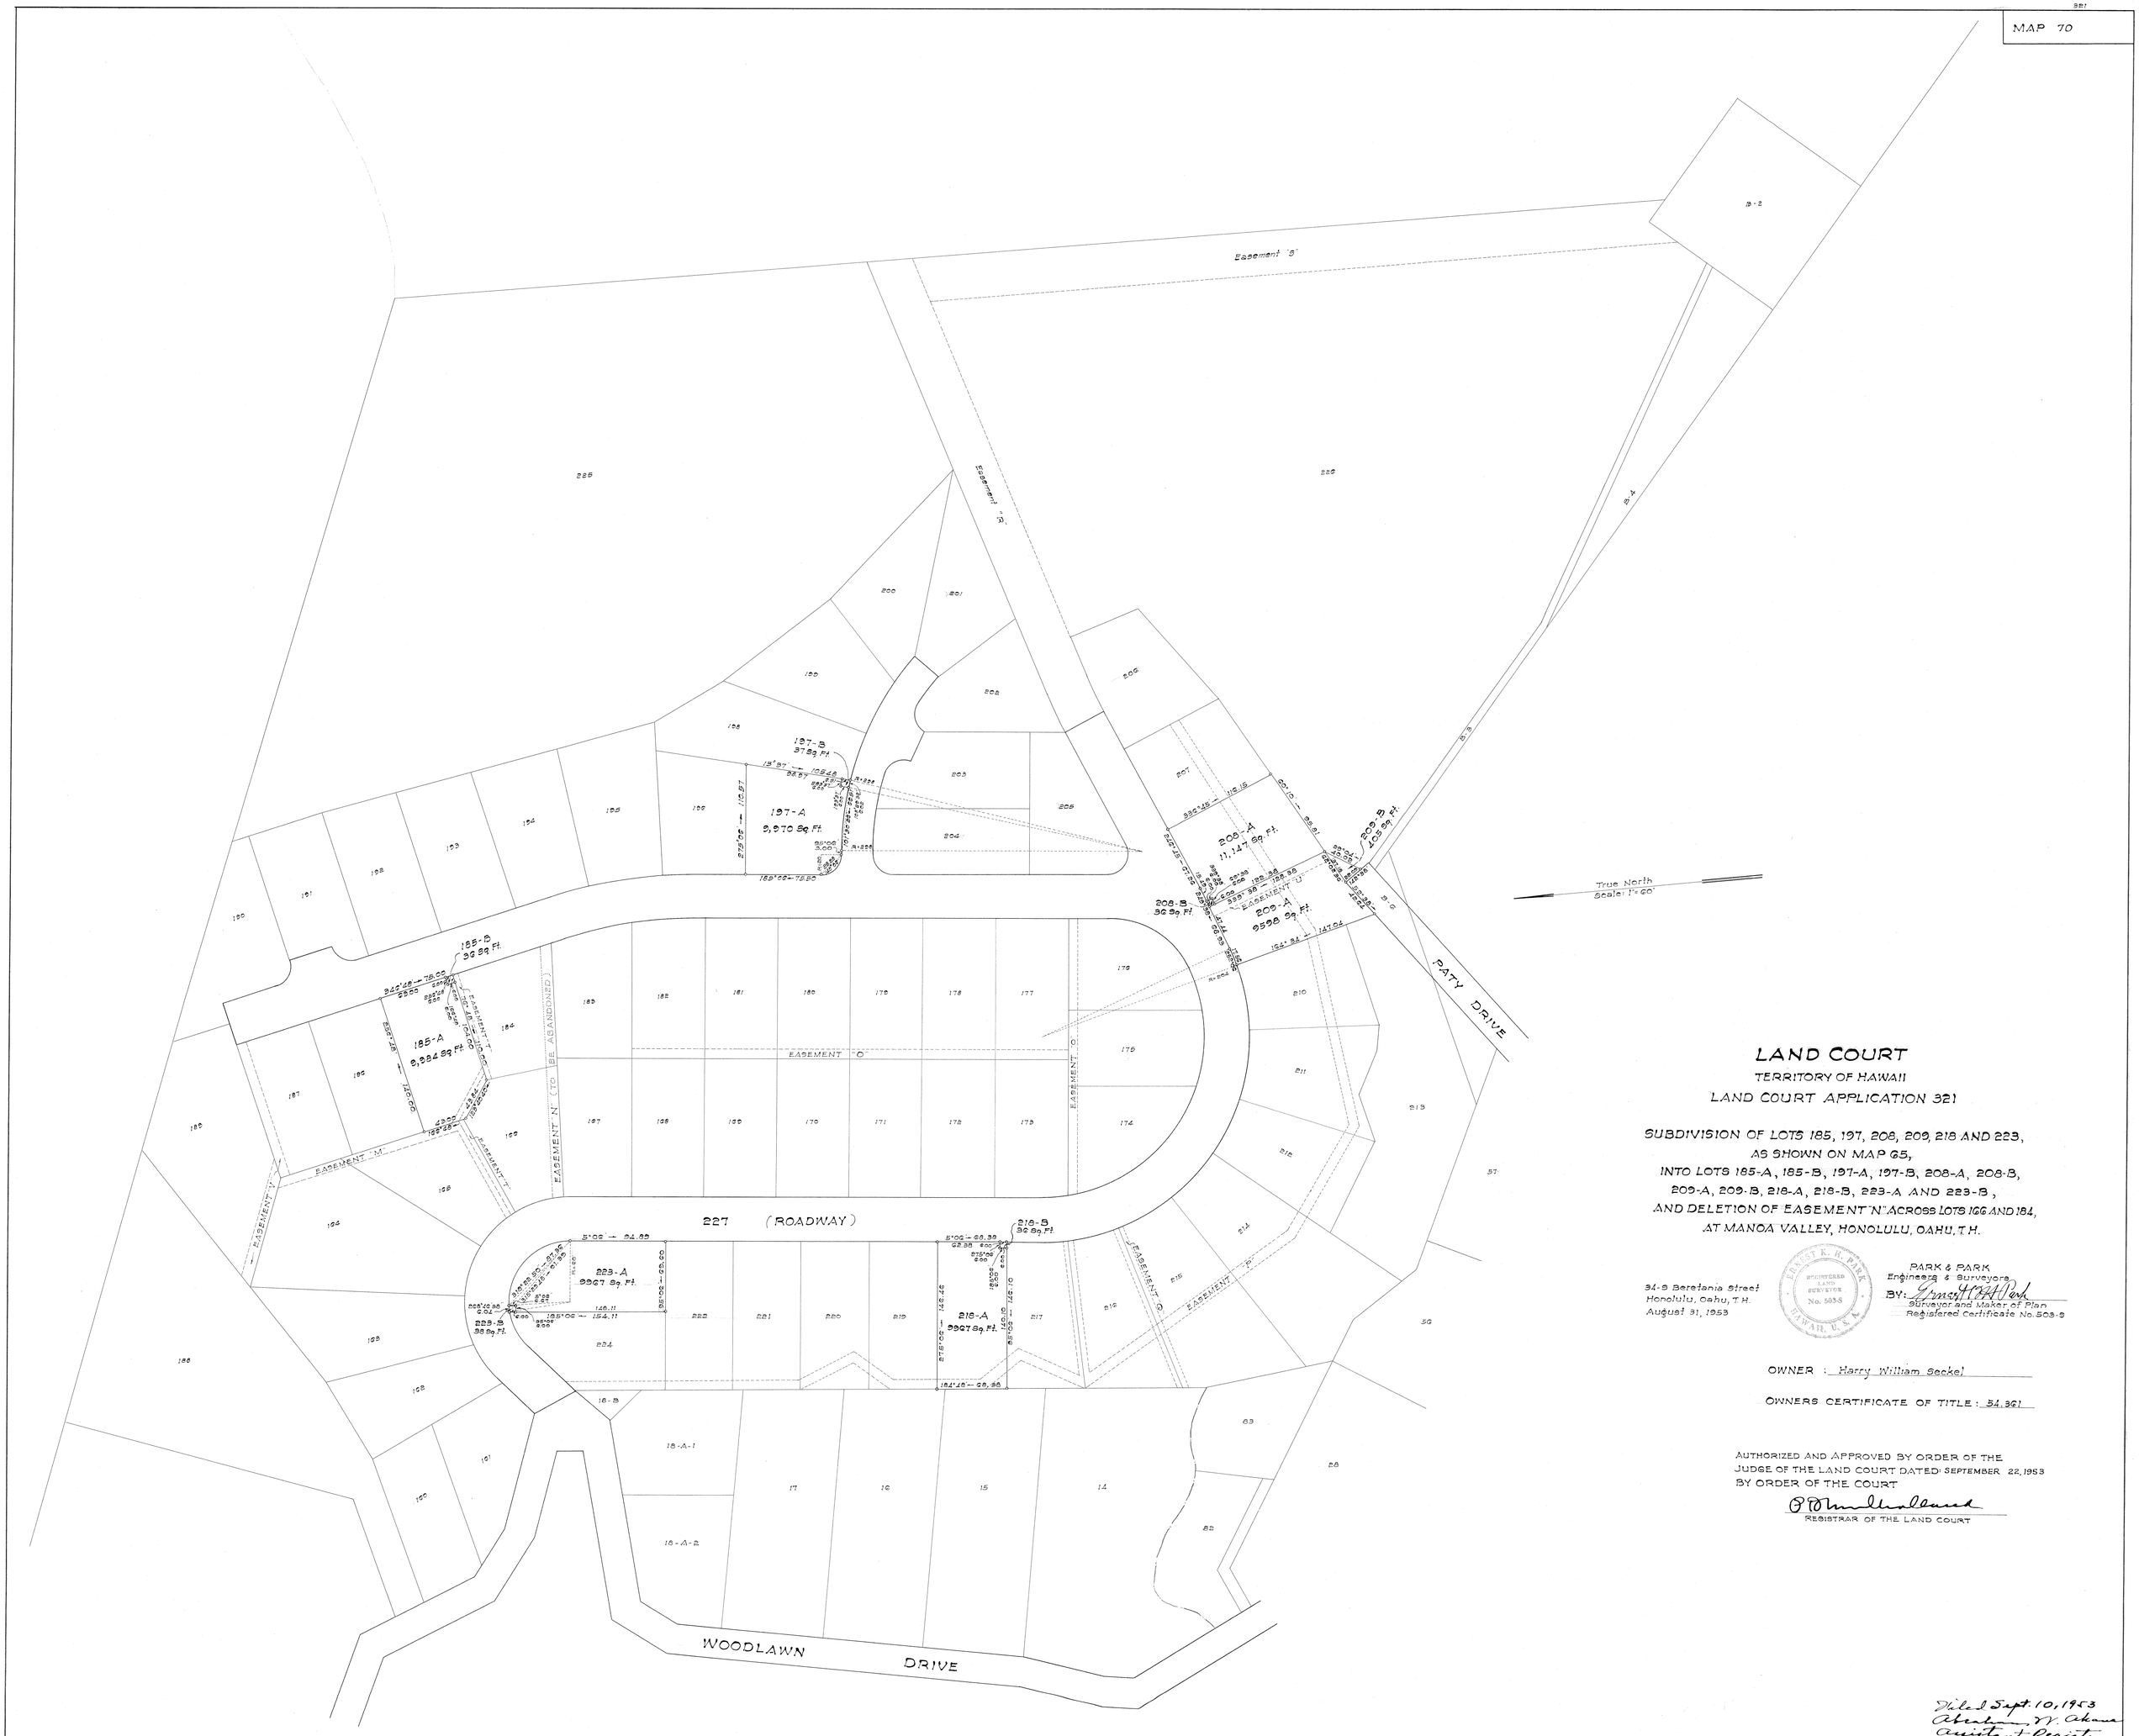

LAND COURT

TERRITORY OF HAWAII

LAND COURT APPLICATION 321

SUBDIVISION OF LOTS 185, 197, 208, 209, 218 AND 223, AS SHOWN ON MAP 65, INTO LOTS 185-A, 185-B, 197-A, 197-B, 208-A, 208-B, 209-A, 209-B, 218-A, 218-B, 223-A AND 223-B, AND DELETION OF EASEMENT "N" ACROSS LOTS 166 AND 184, AT MANOA VALLEY, HONOLULU, OAHU, T.H.

34-9 Beretania Street
Honolulu, Oahu, T.H.
August 31, 1953

ERNEST K. H. PARK
REGISTERED LAND SURVEYOR
No. 503-S
HAWAII, U.S.A.

PARK & PARK
Engineers & Surveyors
BY: Ernest K. H. Park
Surveyor and Maker of Plan
Registered Certificate No. 503-S

OWNER : Harry William Seckel

OWNERS CERTIFICATE OF TITLE : 54,361

AUTHORIZED AND APPROVED BY ORDER OF THE JUDGE OF THE LAND COURT DATED: SEPTEMBER 22, 1953
BY ORDER OF THE COURT

[signature]
REGISTRAR OF THE LAND COURT

Filed Sept. 10, 1953
Abraham W. Akana
Assistant Registrar

Tax Map Key: 2-9-49:1