MAP 72

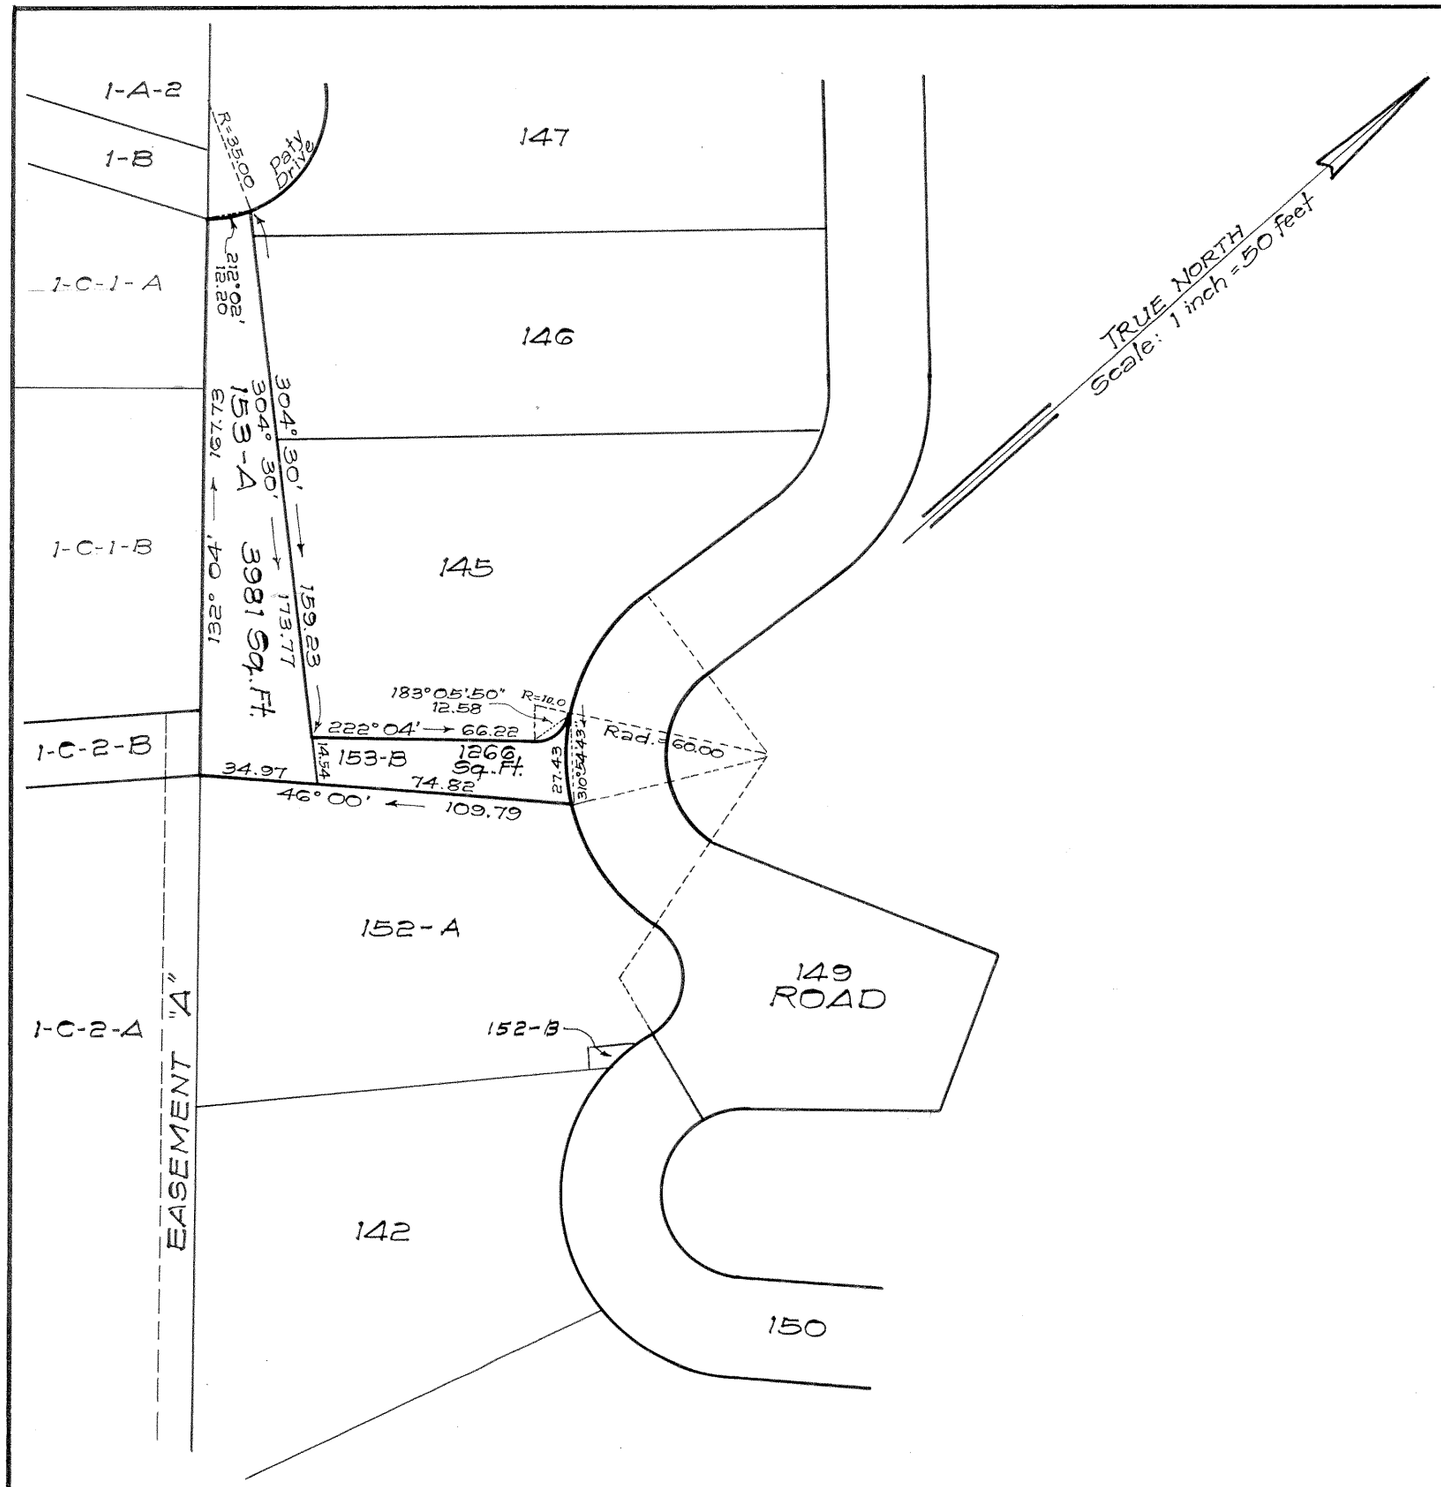

LAND COURT

TERRITORY OF HAWAII

LAND COURT APPLICATION 321
WOODLAWN TRACT - SECTION "C"

SUBDIVISION OF LOT 153
AS SHOWN ON MAP 54
INTO LOTS 153-A AND 153-B

AT MANOA VALLEY, HONOLULU, OAHU, T.H.

233 Merchant St.
Honolulu, T. H.
December 3, 1953

Registered Professional Surveyor
Certificate No. 151

R. TOWILL
REGISTERED LAND SURVEYOR
No. 151
HAWAII, U.S.A.

OWNERS: Alfred Preis and Janina Preis

Owners' Certificate of Title: 56628

AUTHORIZED AND APPROVED BY ORDER OF THE JUDGE OF THE LAND COURT DATED DECEMBER 18, 1953.

BY ORDER OF THE COURT:

REGISTRAR OF THE LAND COURT

Filed Dec 15, 1953
Registrar

Tax Map Key: 2-9-49
2712-A

10" X 15" = 1 sq. ft.