MAP 76

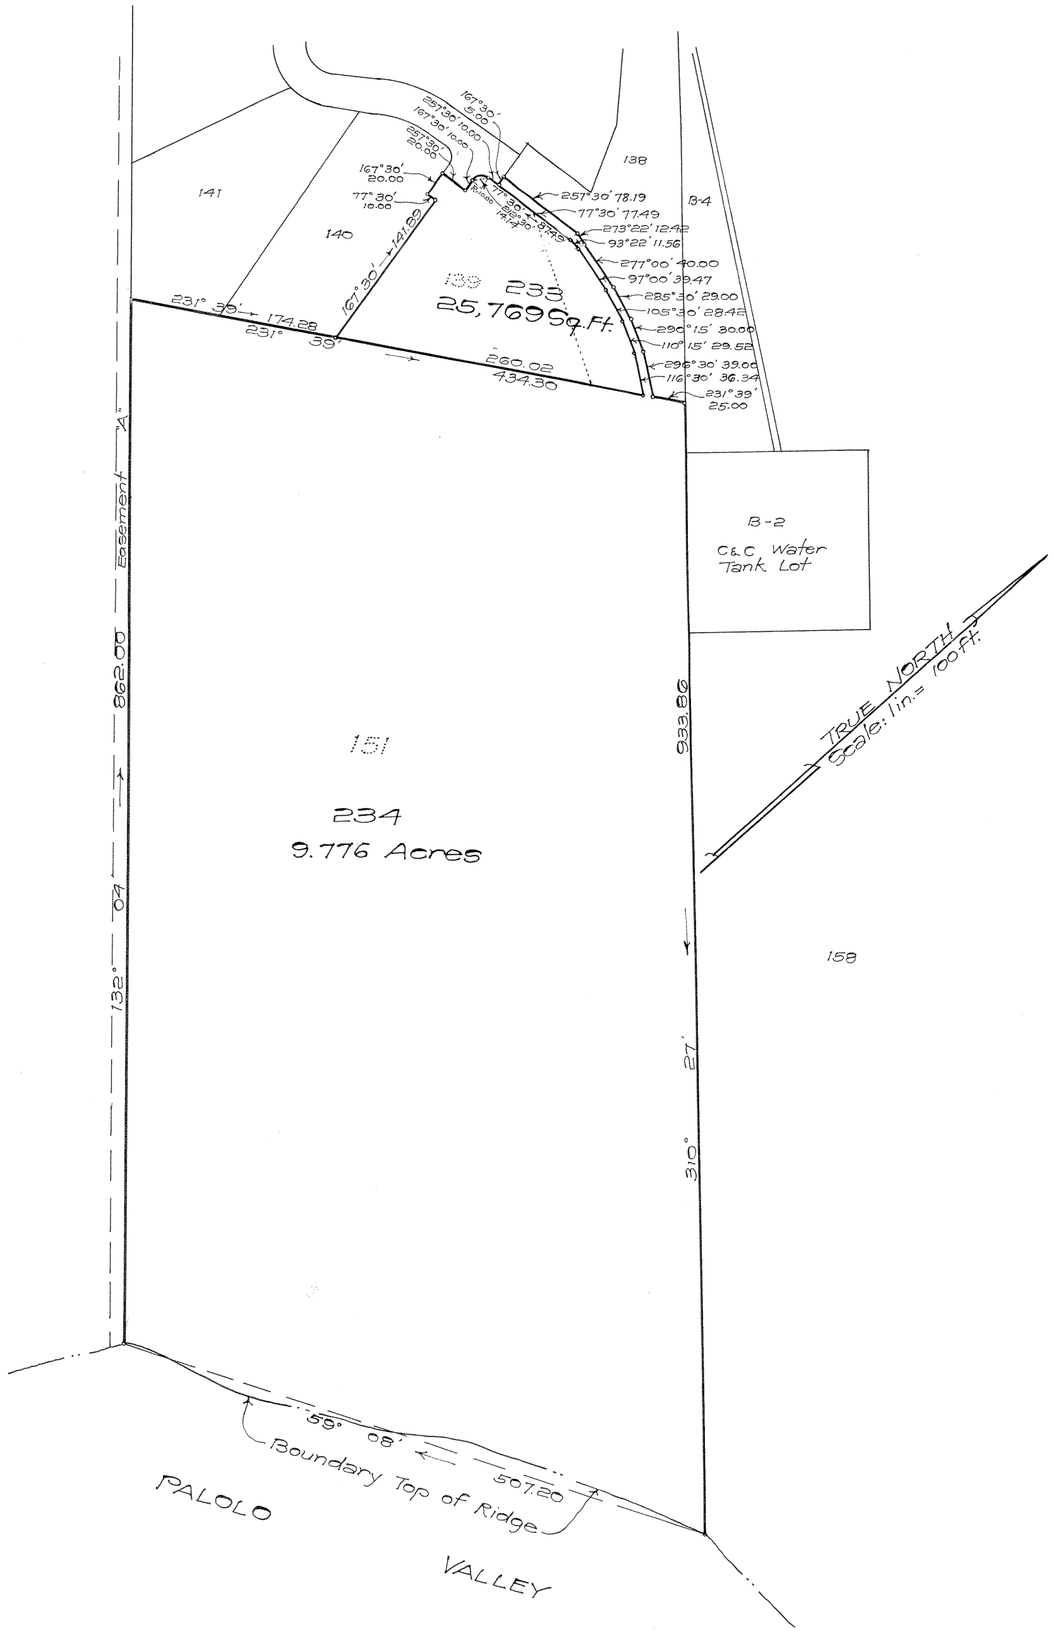

LAND COURT

TERRITORY OF HAWAII

WOODLAWN TRACT - SECTION "C"

LAND COURT APPLICATION 321

CONSOLIDATION OF LOTS 139 AND 151

AS SHOWN ON MAP 52

AND RESUBDIVISION OF SAID CONSOLIDATION

INTO LOTS 233 AND 234

MANOA VALLEY, HONOLULU, OAHU, T.H.

233 Merchant St.
Honolulu, T.H.
September 1, 1955

R. M. TOWILL REGISTERED LAND SURVEYOR No. 151 HAWAII, U.S.A.

R.M. TOWILL CORPORATION, LTD.

BY: [signature]
Registered Professional Surveyor
Certificate Number 151

Owners of Lot 139: Robert Martin Schultz and Muriel Swift Schultz

Owners' Certificate of Title: 44,376

Owner of Lot 151: Woodlawn Improvement Company, Limited

Owner's Certificate of Title: 38,971

AUTHORIZED AND APPROVED BY ORDER OF THE JUDGE

OF THE LAND COURT DATED: NOVEMBER 29, 1955

BY ORDER OF THE COURT

Abraham Wakuni
Asst. REGISTRAR OF THE LAND COURT

Filed Nov. 22, 1955
Abraham Wakuni
Assistant Registrar

Tax Map Key: 2-9-49-2
1-4841-0-5

15" X 21" = 2.24