321

MAP 80

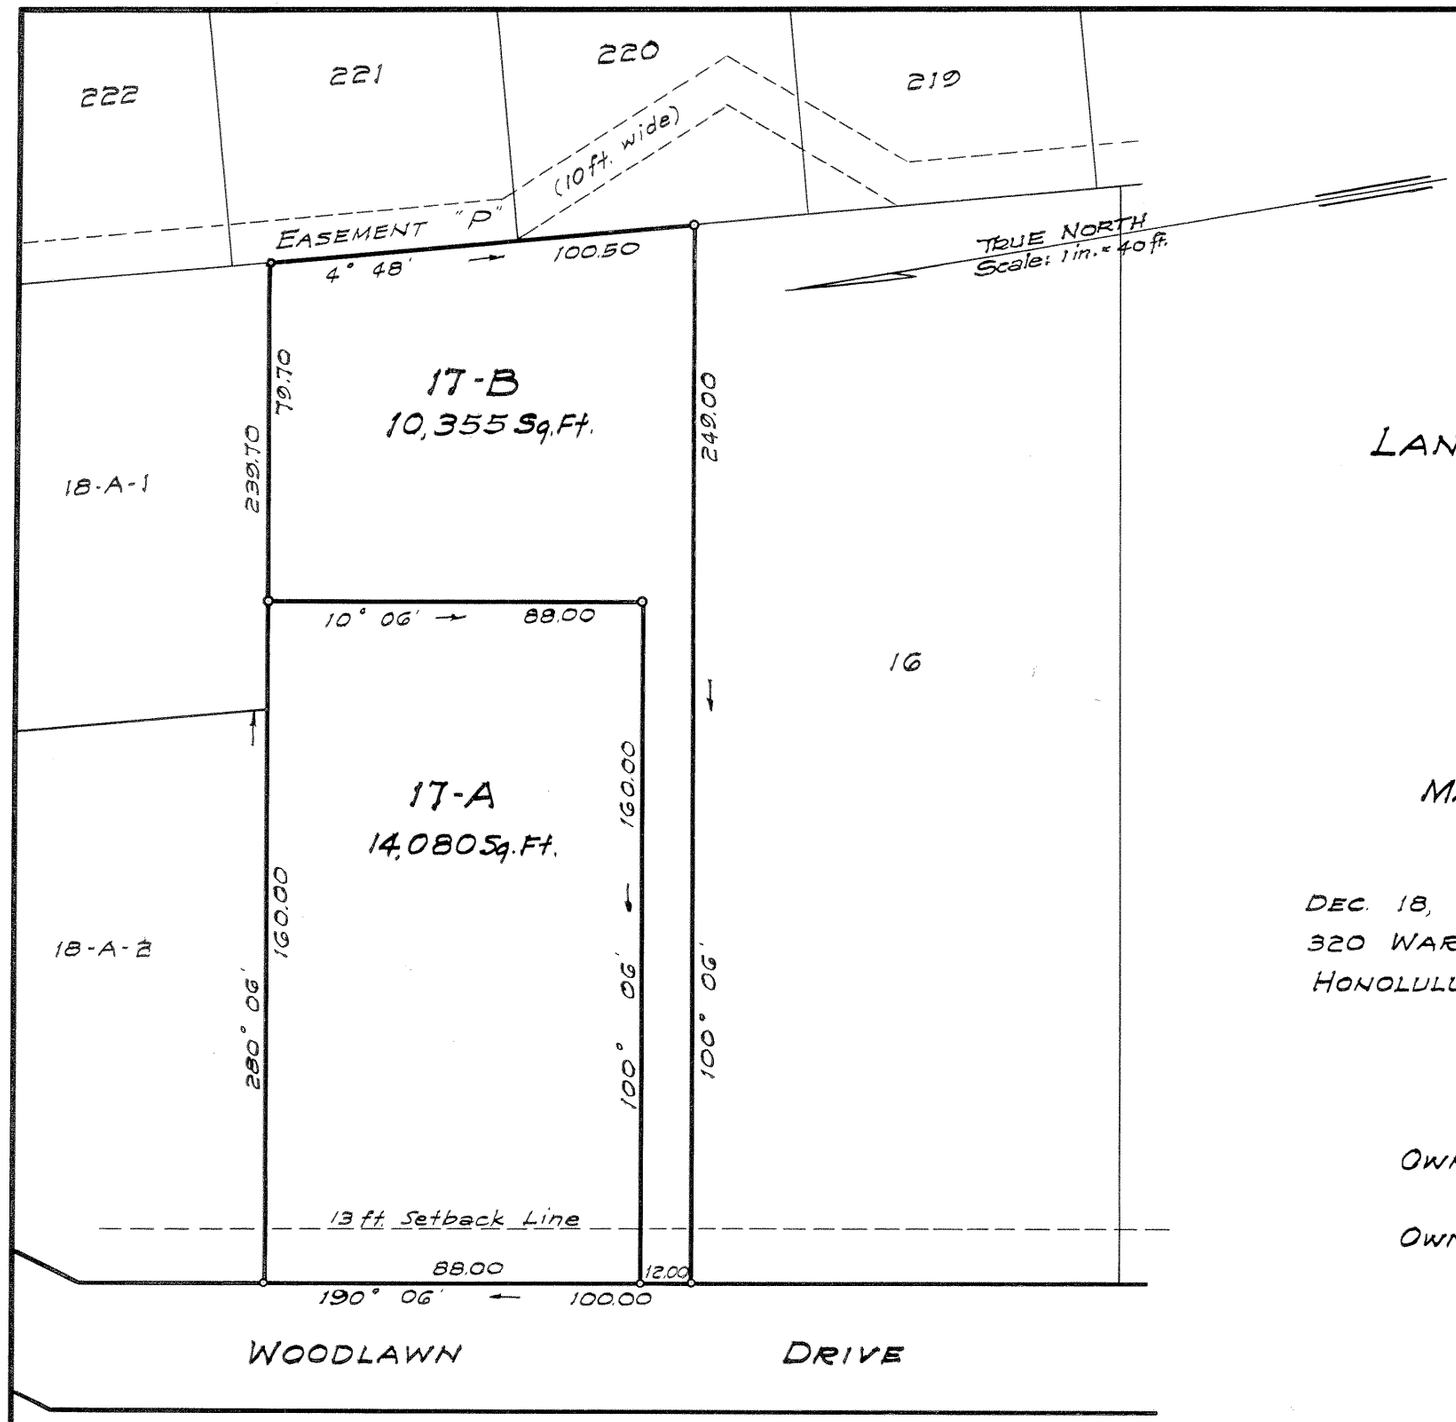

LAND COURT

TERRITORY OF HAWAII

LAND COURT APPLICATION 321

WOODLAWN TRACT SECTION "C"

SUBDIVISION OF

LOT 17 AS SHOWN ON MAP 1 INTO

LOTS 17-A AND 17-B

MANOA VALLEY, HONOLULU, OAHU, T.H.

DEC. 18, 1956
320 WARD AVE.
HONOLULU, T.H.

A. E. MINVIELLE, Jr. REGISTERED LAND SURVEYOR No. 193 HAWAII, U.S.A.

A. E. Minvielle Jr.
A. E. Minvielle, Jr.
Surveyor and Maker of Plan
Registered Certificate 193E-S

OWNERS: SHUNZO SHIDA
AYAME SHIDA

OWNER'S CERTIFICATE OF TITLE: 48240

AUTHORIZED AND APPROVED BY ORDER OF THE JUDGE OF THE LAND COURT DATED MAY 21, 1958
BY ORDER OF THE COURT

[signature]
REGISTRAR OF THE LAND COURT

Filed May 16, 1958.
[signature] Registrar

Tax Map: 2-9-48:9

10" x 15" = 1.0 ft