MAP 94

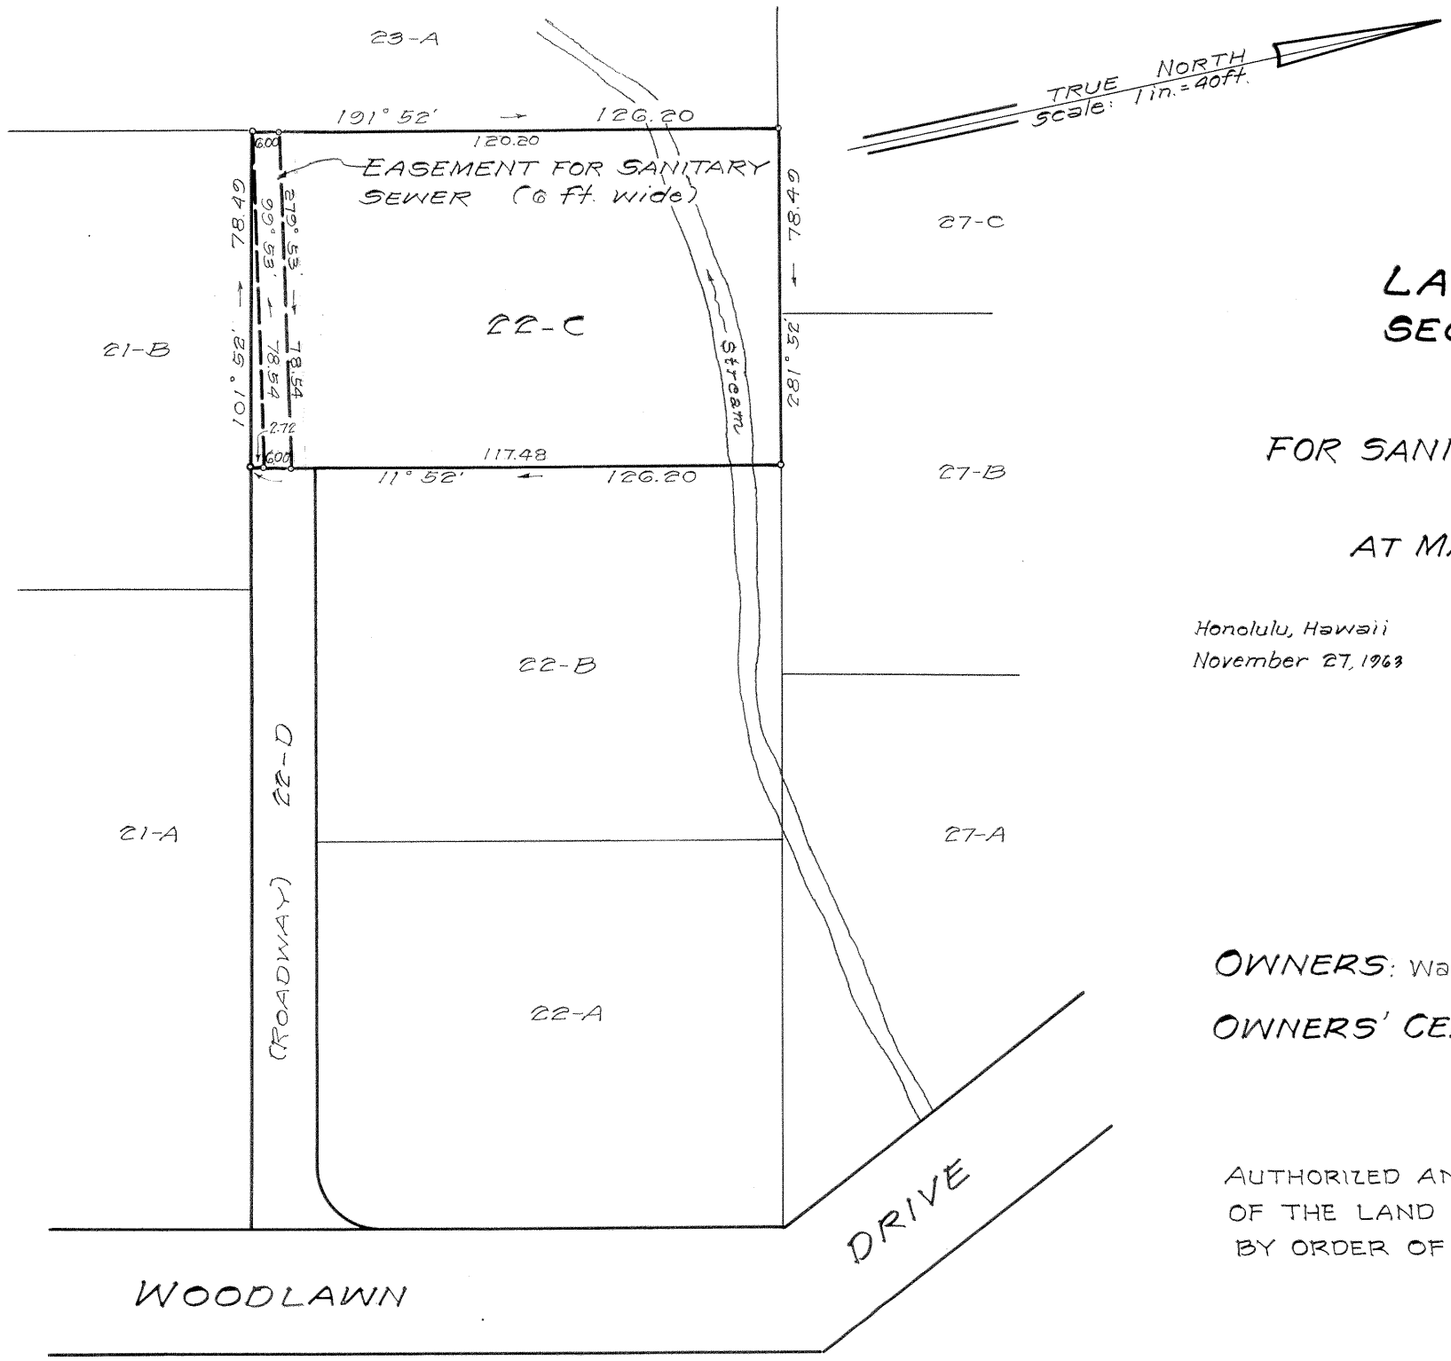

TRUE NORTH
Scale: 1 in. = 40 ft.

LAND COURT

STATE OF HAWAII

LAND COURT APPLICATION 321
SECTION "C" WOODLAWN TRACT

DELINEATION OF EASEMENT
FOR SANITARY SEWER OVER AND ACROSS LOT 22-C
AS SHOWN ON MAP 51
AT MANOA VALLEY, HONOLULU, OAHU, HAWAII

Honolulu, Hawaii
November 27, 1963

DEPARTMENT OF PUBLIC WORKS
CITY AND COUNTY OF HONOLULU
DIVISION OF LAND SURVEY AND ACQUISITION

By: Takeo Morisato
Registered Professional Surveyor
Certificate Number 611-S

OWNERS: Wallace Shigeru Maruyama and Evelyn Nobuko Maruyama

OWNERS' CERTIFICATE OF TITLE: 82,142

AUTHORIZED AND APPROVED BY ORDER OF THE JUDGE
OF THE LAND COURT DATED: OCTOBER 23, 1964
BY ORDER OF THE COURT

REGISTRAR OF THE LAND COURT

NOTE:
AREA OF EASEMENT = 471 Sq. Ft.

Filed Oct. 16, 1964 Paul Cozloff

TAX MAP KEY: 2-9-47

Parcel 151, I.D. No. 70
Woodlawn Sewerage and Drainage
6-13-2-105

10" x 15" = 1 SQ. FT.