321

MAP 97

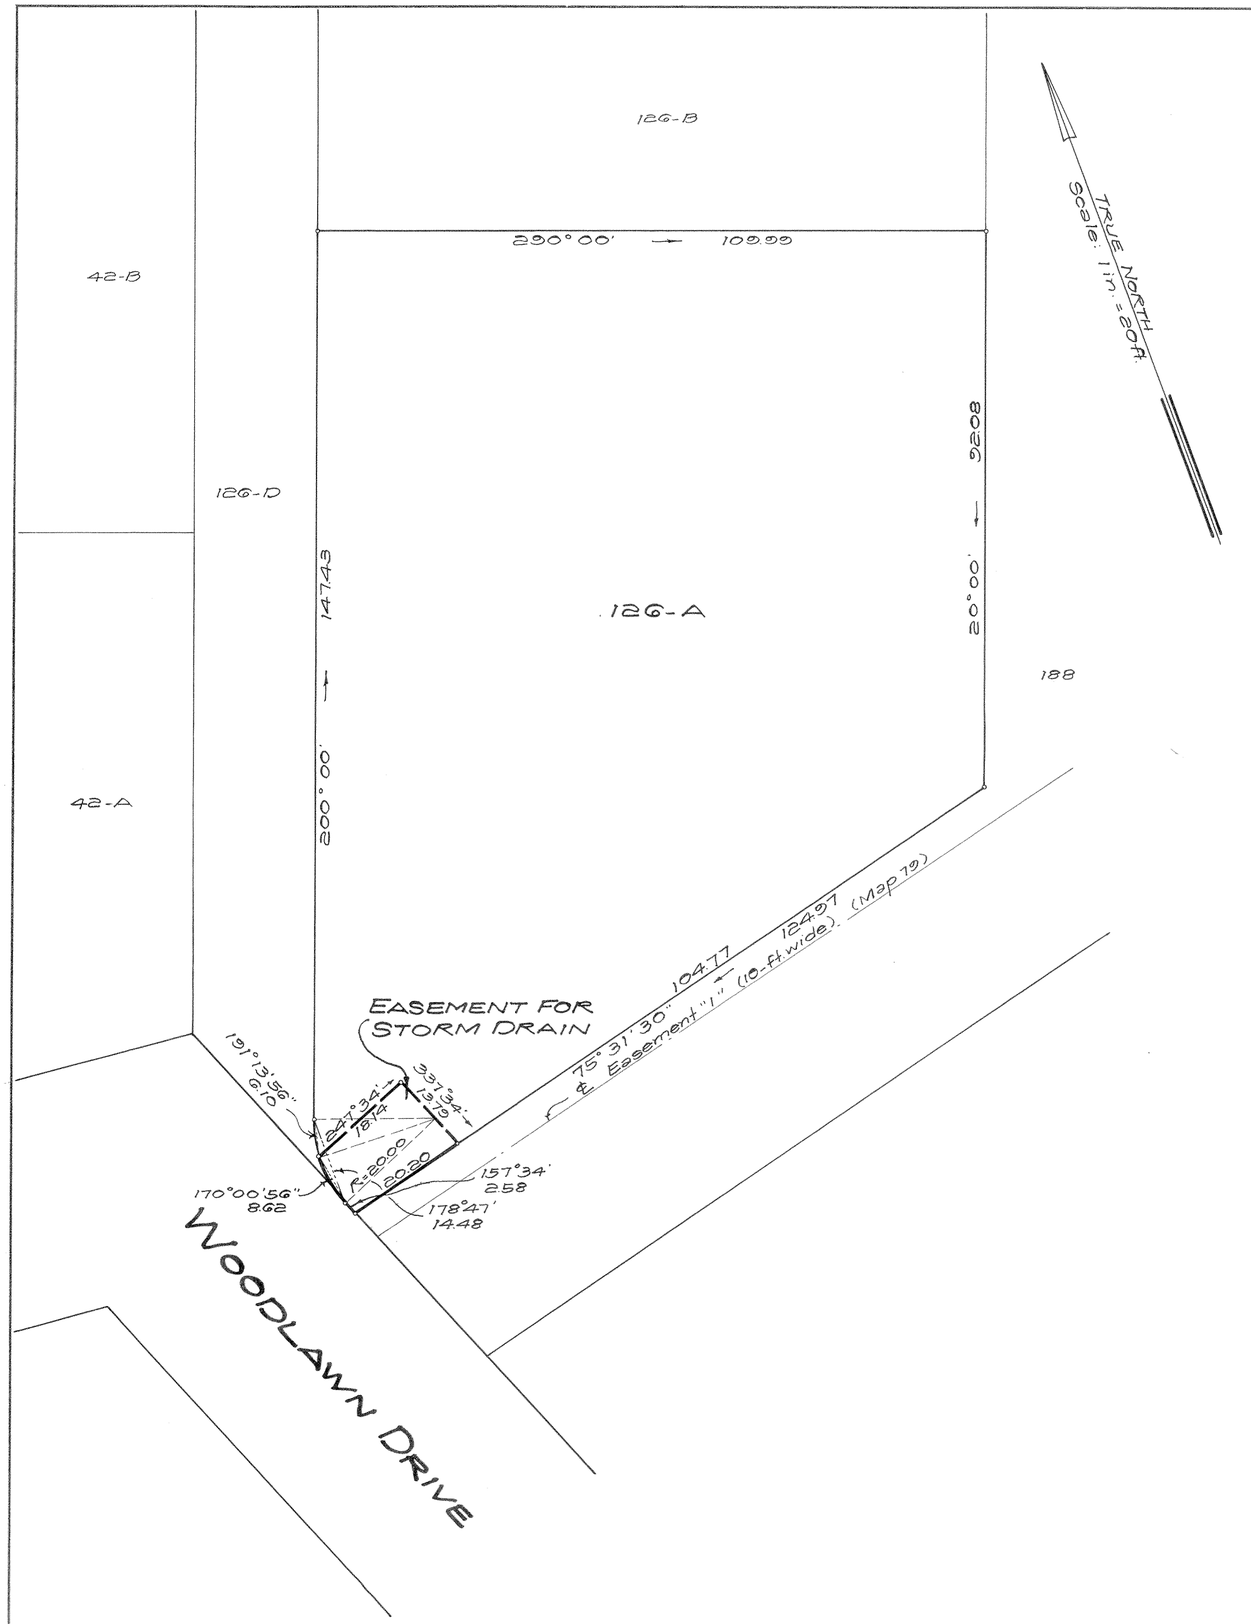

LAND COURT

STATE OF HAWAII

LAND COURT APPLICATION 321

SECTION "C" OF THE WOODLAWN TRACT

DELINEATION OF EASEMENT

FOR STORM DRAIN AFFECTING LOT 126-A

AS SHOWN ON MAP 50

AT MANOA VALLEY, HONOLULU, OAHU, HAWAII

Honolulu, Hawaii
August 15, 1964

TAKEO MORISATO
REGISTERED PROFESSIONAL SURVEYOR
No. 611
HAWAII, U.S.A.

DEPARTMENT OF PUBLIC WORKS
CITY AND COUNTY OF HONOLULU
DIVISION OF LAND SURVEY AND ACQUISITION

By: Takeo Morisato
Registered Professional Surveyor
Certificate No. 611-S

OWNERS: Tokio Kubo and Akiko Nakamura Kubo

Owners' Certificate of Title: 48, 341

AUTHORIZED AND APPROVED BY ORDER OF THE JUDGE
OF THE LAND COURT DATED: DECEMBER 14, 1964
BY ORDER OF THE COURT

REGISTRAR OF THE LAND COURT

NOTE:
AREA OF EASEMENT = 243 Sq. Ft.

Filed December 3, 1964 Paul Coloff

TAX MAP KEY: 2-9-59

Parcel 2
Woodlawn Drive Drain
(12-8-3-87)

15" x 21" - 2.2 SQ. FT.