MAP 107

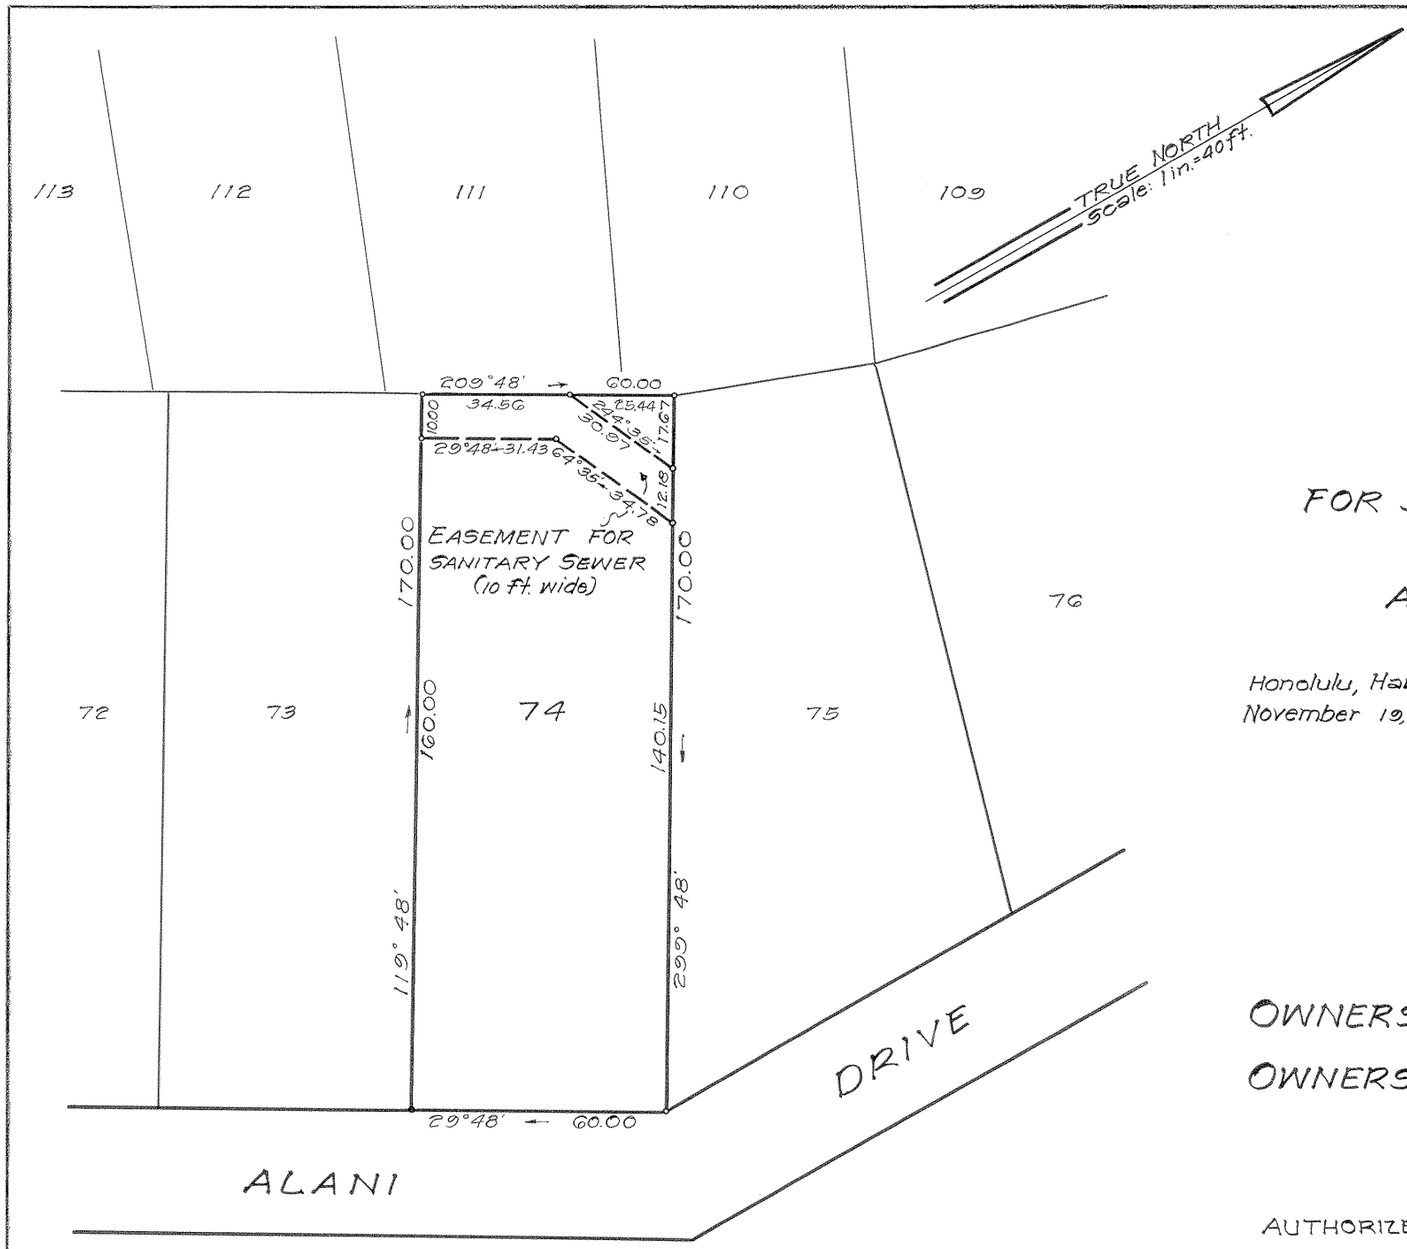


# LAND COURT

STATE OF HAWAII

## LAND COURT APPLICATION 321
## SECTION "C" WOODLAWN TRACT

DELINEATION OF EASEMENT
FOR SANITARY SEWER OVER AND ACROSS LOT 74
AS SHOWN ON MAP 40
AT MANOA VALLEY, HONOLULU, OAHU, HAWAII

Honolulu, Hawaii
November 19, 1963

DEPARTMENT OF PUBLIC WORKS
CITY AND COUNTY OF HONOLULU
DIVISION OF LAND SURVEY AND ACQUISITION

By: Takeo Morisato
Registered Professional Surveyor
Certificate Number 611-S

OWNERS: James Toshio Takaki and Irene Yukiyo Takaki

OWNERS' CERTIFICATE OF TITLE: 84,927

AUTHORIZED AND APPROVED BY ORDER OF THE JUDGE
OF THE LAND COURT DATED: DECEMBER 22, 1964
BY ORDER OF THE COURT

P.T. Mulholland
REGISTRAR OF THE LAND COURT

NOTE:
AREA OF EASEMENT = 659 Sq. Ft.

Filed Dec. 17, 1964 Paul Galoff

TAX MAP KEY: 2-9-46

Parcel 170, I.D. No. 70
Woodlawn Sewerage and Drainage

10" x 15" = 1 SQ. FT.