MAP 130

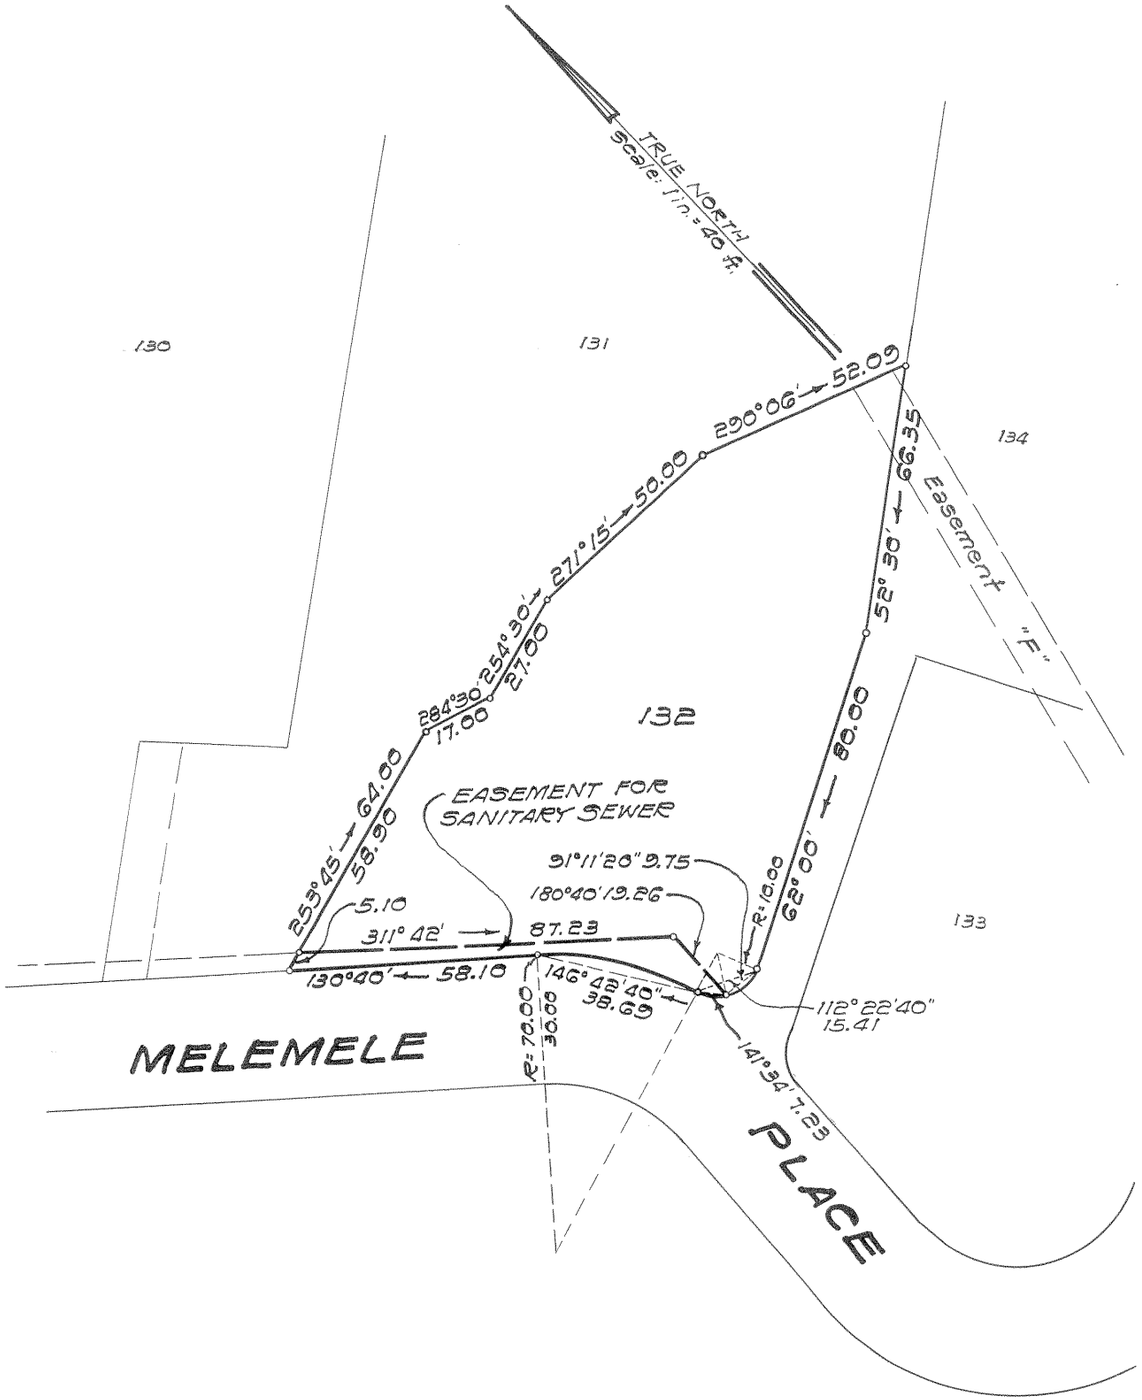

LAND COURT

STATE OF HAWAII

LAND COURT APPLICATION 321

SECTION "C" WOODLAWN TRACT
DELINEATION OF EASEMENT
FOR SANITARY SEWER PURPOSES
OVER AND ACROSS LOT 132
AS SHOWN ON MAP 52
AT MANOA VALLEY, HONOLULU, OAHU, HAWAII

Honolulu, Hawaii
December 3, 1963

TAKEO MORISATO
REGISTERED PROFESSIONAL ENGINEER
HAWAII U.S.A.

DEPARTMENT OF PUBLIC WORKS
CITY AND COUNTY OF HONOLULU
DIVISION OF LAND SURVEY AND ACQUISITION

By: Takeo Morisato
Registered Professional Surveyor
Certificate Number 611-5

OWNERS: Daniel Arthur Davis and Rose Agnes Davis

OWNERS' CERTIFICATE OF TITLE: 81,075

AUTHORIZED AND APPROVED BY ORDER OF THE JUDGE
OF THE LAND COURT DATED: APRIL 26, 1965
BY ORDER OF THE COURT

REGISTRAR OF THE LAND COURT

Filed April 22, 1965 Paul Coloffa

NOTE:
AREA OF EASEMENT = 465 SQ. FT.

TAX MAP KEY: 2-9-70

Parcel 223, I. D. No. 70
Woodlawn Sewerage and Drainage
(G-13-2-167)

10" x 15" = 1 SQ. FT.