321

MAP 138

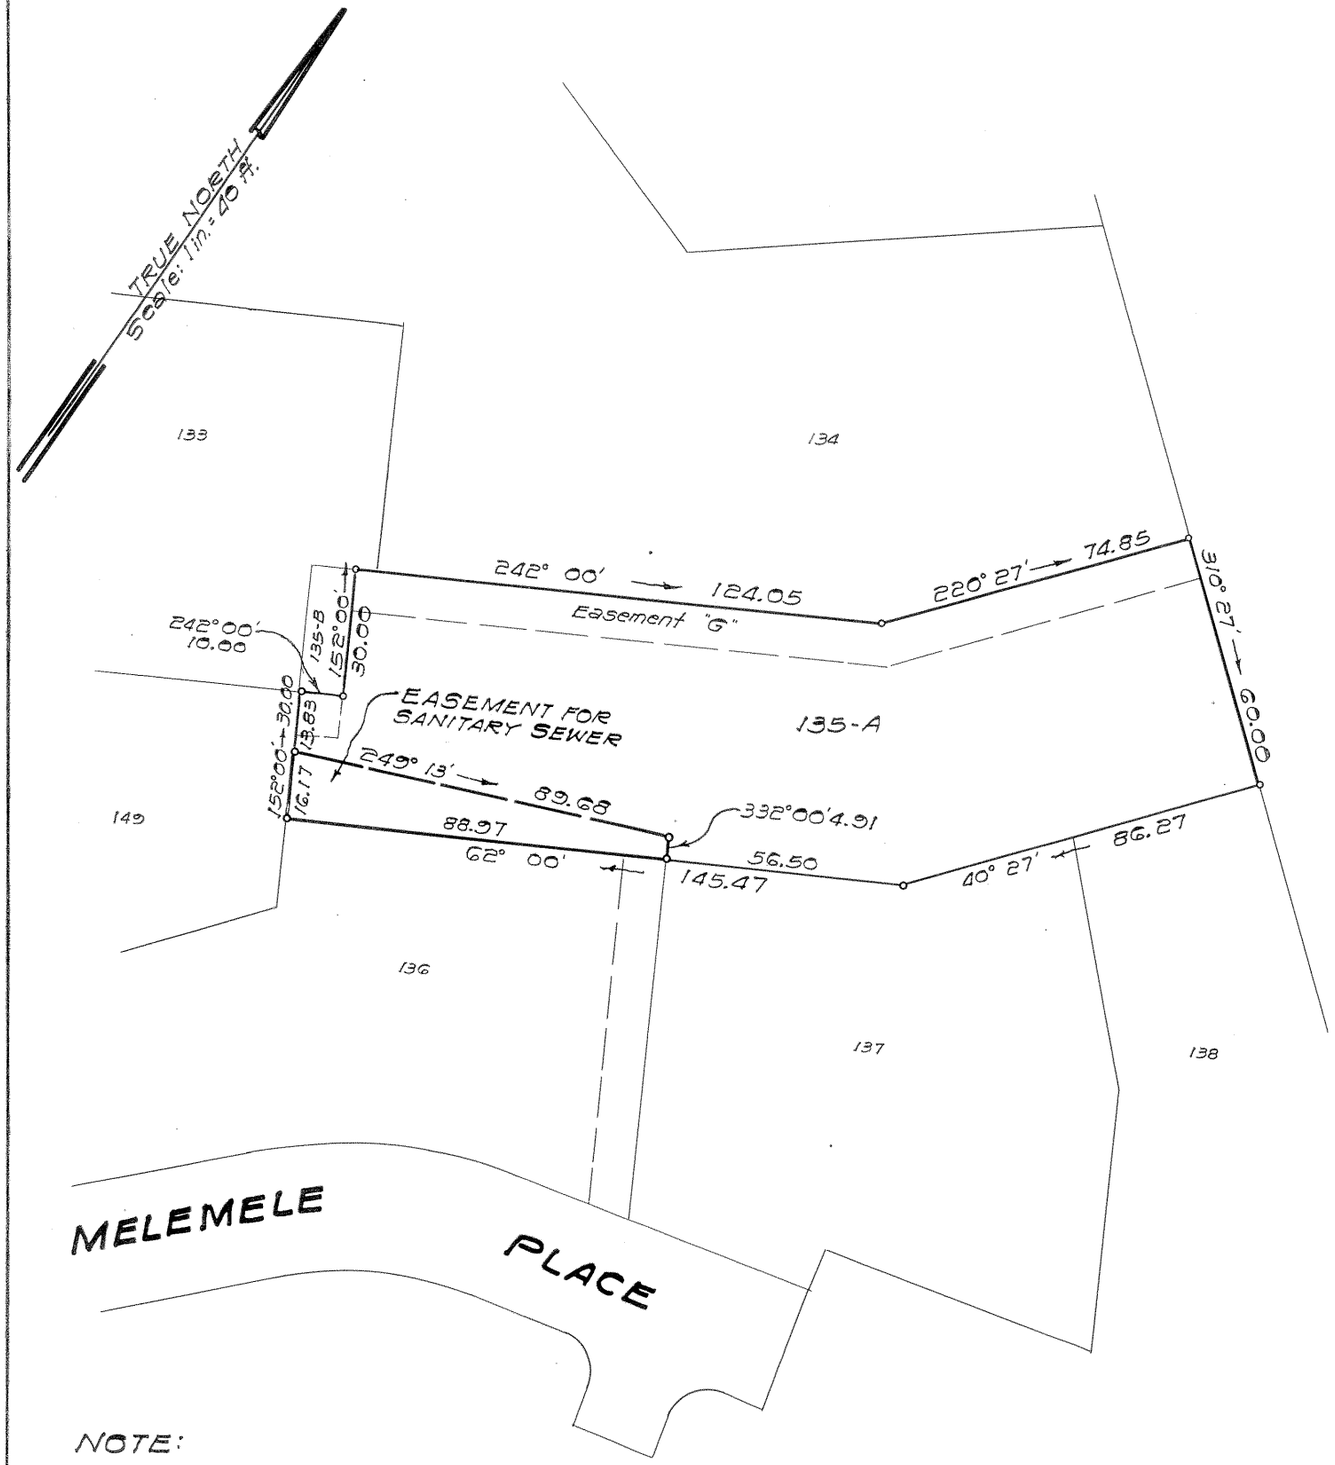


NOTE:
AREA OF EASEMENT = 938 Sq. Ft.

# LAND COURT
STATE OF HAWAII

## LAND COURT APPLICATION 321

SECTION "C" WOODLAWN TRACT
DELINEATION OF EASEMENT
FOR SANITARY SEWER PURPOSES
AFFECTING LOT 135-A
AS SHOWN ON MAP 74
AT MANOA VALLEY, HONOLULU, OAHU, HAWAII

Honolulu, Hawaii
June 1, 1966

TAKEO MORISATO
REGISTERED PROFESSIONAL SURVEYOR
No. 611
HAWAII, U.S.A.

DEPARTMENT OF PUBLIC WORKS
CITY AND COUNTY OF HONOLULU
DIVISION OF LAND SURVEY AND ACQUISITION

By: Takeo Morisato
Registered Professional Surveyor
Certificate Number 611-S

OWNERS: Calvin Fong Kam and Helen Yuen Kam

OWNERS' CERTIFICATE OF TITLE: 98,510

AUTHORIZED AND APPROVED BY ORDER OF THE JUDGE
OF THE LAND COURT DATED: AUGUST 15, 1966
BY ORDER OF THE COURT

Rudolph K. Espinda
REGISTRAR OF THE LAND COURT

Filed June 28, 1966 Paul Cozloff m

TAX MAP KEY: 2-9-70

Parcel 163, I. D. No. 70
Woodlawn Sewerage and Drainage
( 6-13-2-107 )

10" X 15" = 1 SQ. FT.