MAP 141

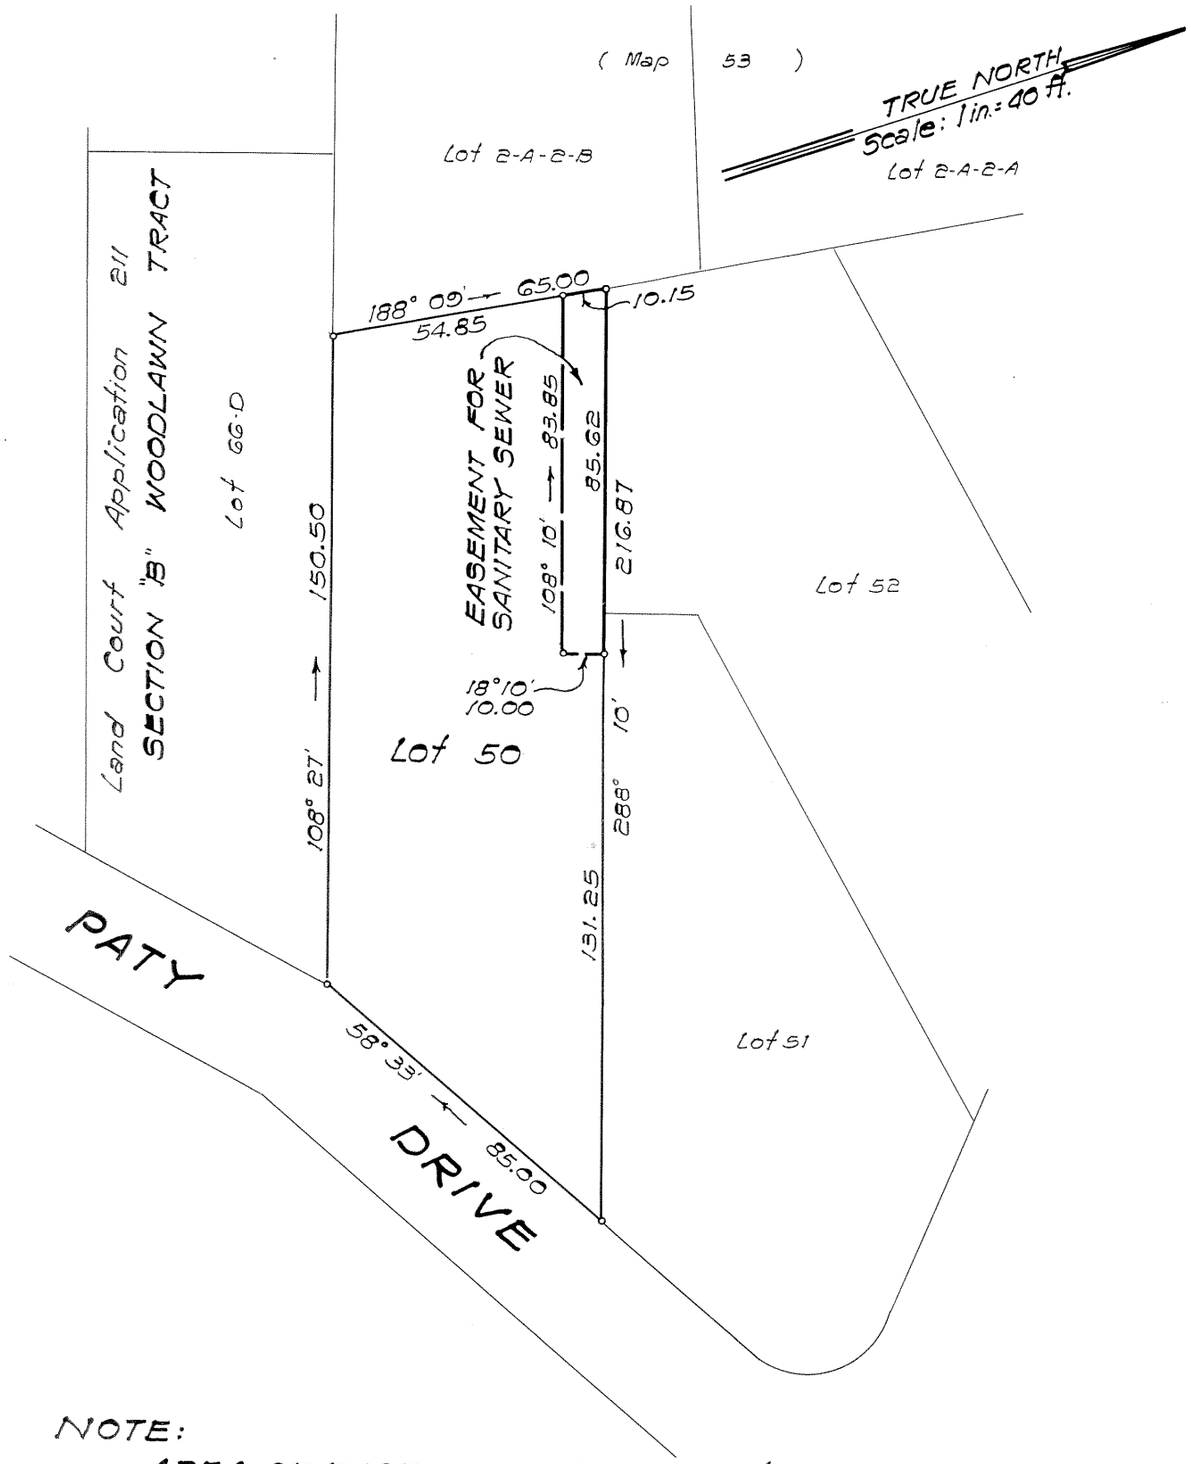

NOTE:
AREA OF EASEMENT = 847 Sq. Ft.

LAND COURT
STATE OF HAWAII

LAND COURT APPLICATION 321
SECTION "C" WOODLAWN TRACT

DELINEATION OF EASEMENT
FOR SANITARY SEWER PURPOSES
AFFECTING LOT 50
AS SHOWN ON MAP 36
AT MANOA VALLEY, HONOLULU, OAHU, HAWAII

Honolulu, Hawaii
June 6, 1964

TAKEO MORISATO
REGISTERED PROFESSIONAL SURVEYOR
No. 611
HAWAII, U.S.A.

DEPARTMENT OF PUBLIC WORKS
CITY AND COUNTY OF HONOLULU
DIVISION OF LAND SURVEY AND ACQUISITION

By: Takeo Morisato
Registered Professional Surveyor
Certificate Number 611-S

OWNERS: Albert Chong Lin Young and
Mildred Medeiros Young
OWNERS' CERTIFICATE OF TITLE: 38,507

AUTHORIZED AND APPROVED BY ORDER OF THE JUDGE
OF THE LAND COURT DATED: NOVEMBER 8, 1968
BY ORDER OF THE COURT

Rudolph K. Espinda
REGISTRAR OF THE LAND COURT

Filed Oct 31, 1968 Paul Cazloff Clerk

TAX MAP KEY: 2-9-48

Parcel 232, I. D. No. 70
Woodlawn Sewerage and Drainage
(6-13-2-107)

10" x 15" = 1 SQ. FT.

141 OAHU - 321 (3)
141 OAHU - 321 (3)