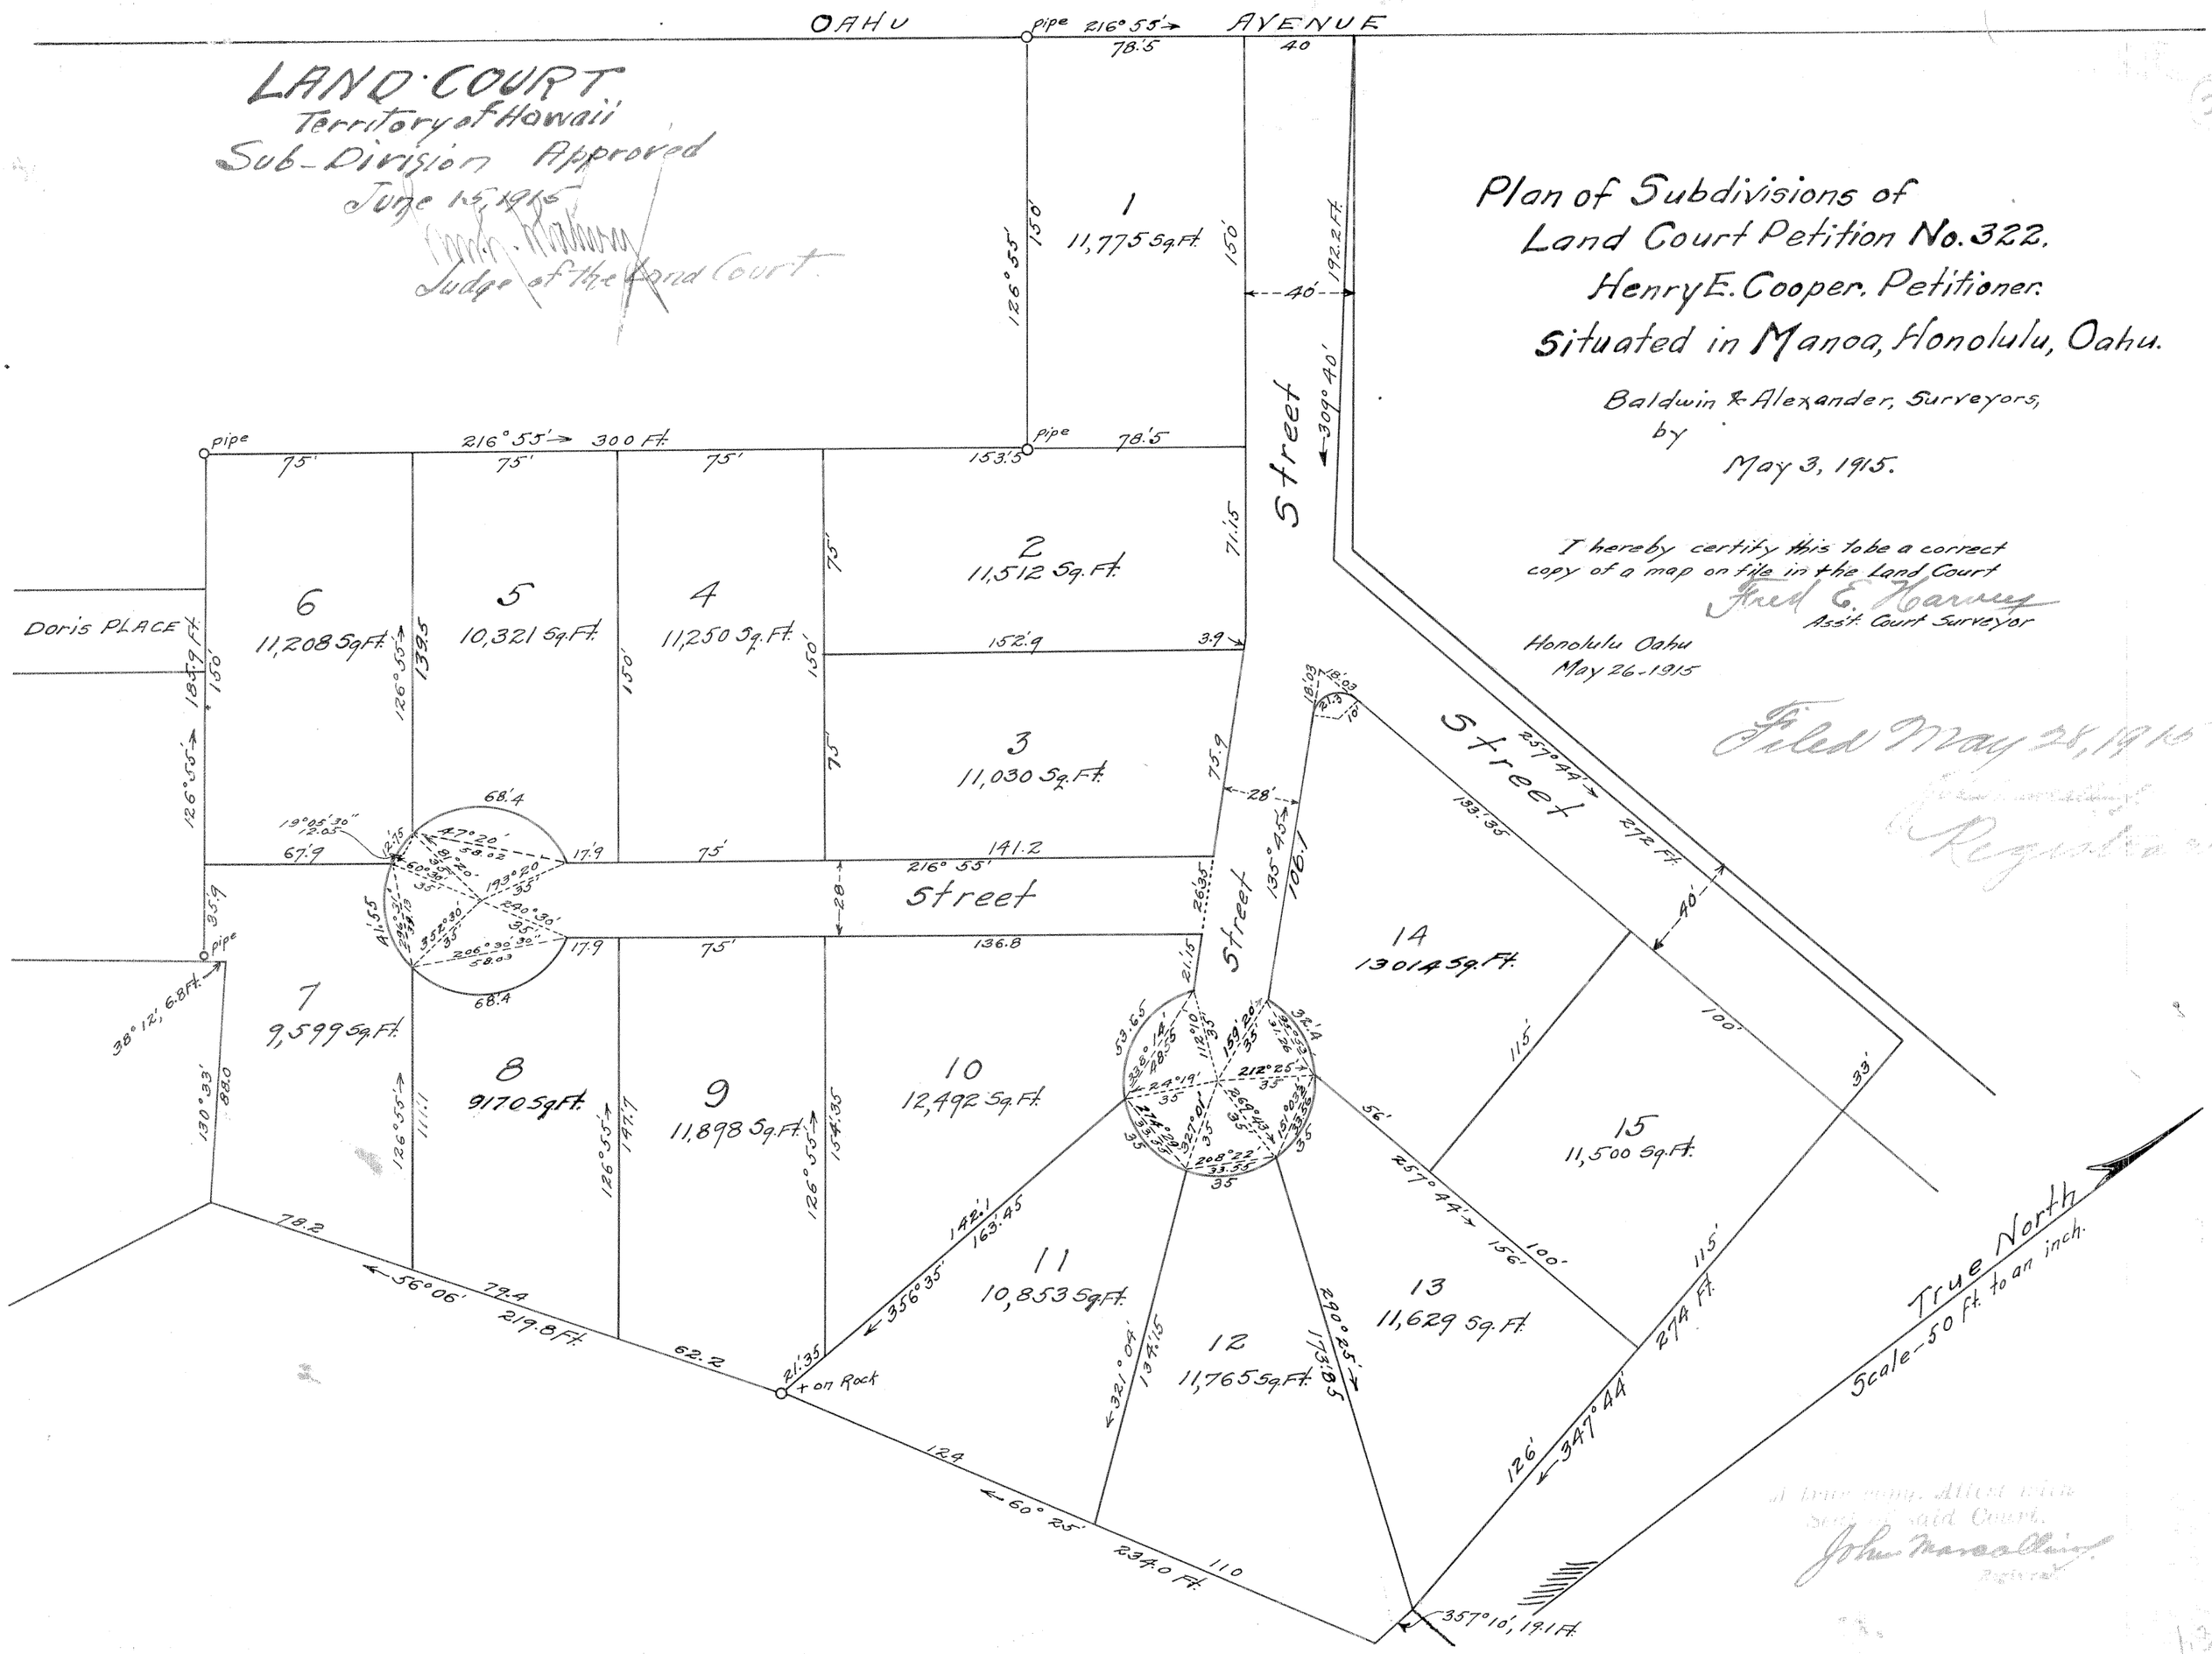
LAND COURT
Territory of Hawaii
Sub-Division Approved
June 15, 1915
Judge of the Land Court
Plan of Subdivisions of
Land Court Petition No. 322.
Henry E. Cooper. Petitioner.
Situated in Manoa, Honolulu, Oahu.
Baldwin & Alexander, Surveyors,
by
May 3, 1915.
I hereby certify this to be a correct copy of a map on file in the Land Court
Fred E. Harvey
Ass't. Court Surveyor
Honolulu Oahu
May 26-1915
Filed May 28, 1915
Registrar
OAHU AVENUE
Street
Doris PLACE
1
11,775 Sq.Ft.
2
11,512 Sq.Ft.
3
11,030 Sq.Ft.
4
11,250 Sq.Ft.
5
10,321 Sq.Ft.
6
11,208 Sq.Ft.
7
9,599 Sq.Ft.
8
9170 Sq.Ft.
9
11,898 Sq.Ft.
10
12,492 Sq.Ft.
11
10,853 Sq.Ft.
12
11,765 Sq.Ft.
13
11,629 Sq.Ft.
14
13014 Sq.Ft.
15
11,500 Sq.Ft.
True North
Scale-50 ft. to an inch.
+ on Rock
A true copy. Attest with Seal of said Court.
John Marcallino
Registrar