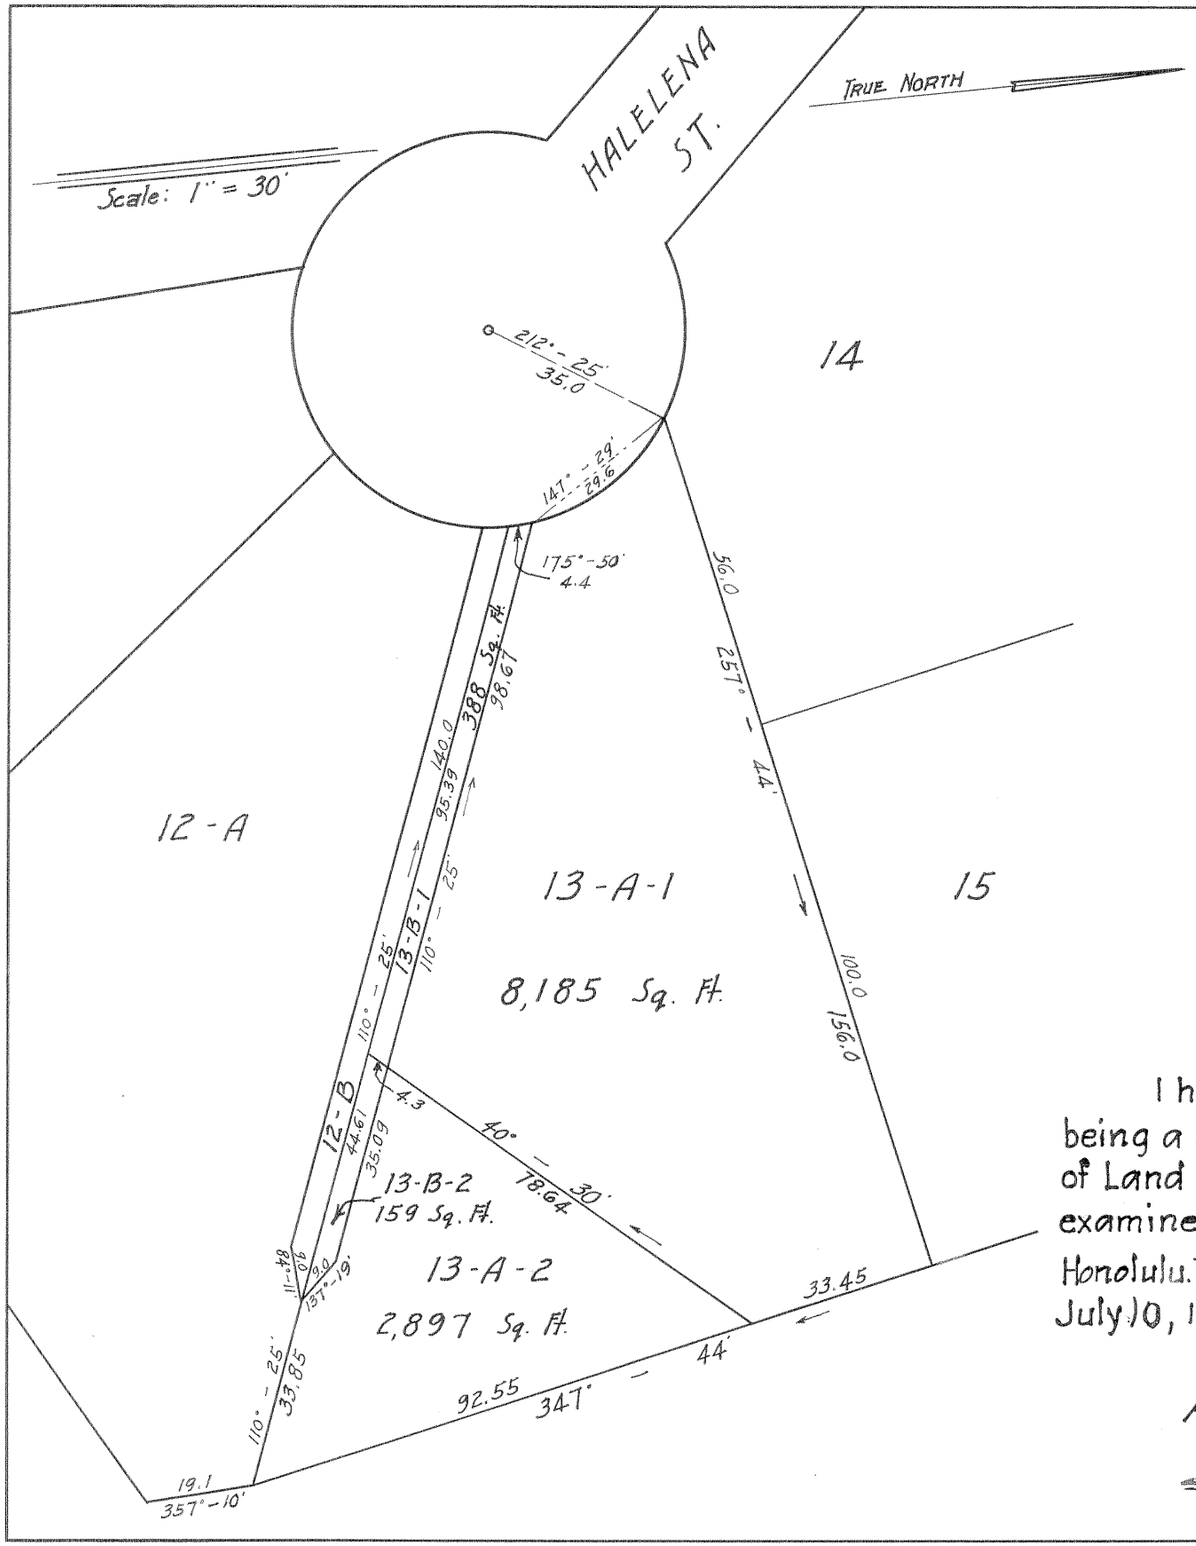

LAND COURT
TERRITORY OF HAWAII

SUBDIVISION OF LOTS 13-A AND 13-B
OF THE SUBDIVISION OF LOT 13 OF THE SUBDIVISION OF
LAND COURT APPLICATION Nº 322 INTO
LOTS 13-A-1, 13-A-2, 13-B-1 AND 13-B-2

MANOA VALLEY, HONOLULU, OAHU, T.H.

Scale: 1 in. = 30 ft.

HONOLULU, T.H.
June 21, 1928

WRIGHT, HARVEY & WRIGHT
By: Geo. F. Wright.
Surveyor & Maker of Plan
419 S. M. Damon Bldg.

Gilbert Hale Brown
Lucille Garland Brown } owners

I hereby certify that the map hereon being a subdivision of Lots 13-A and 13-B of Land Court Application No. 322 has been examined and verified and found to be correct.

Honolulu, T.H.
July 10, 1928.

Walter E. Wall
Surveyor, Territory of Hawaii.

Filed July 3, 1928
J. A. Fisher
Registrar

APPROVED: July 10, 1928.

S. M. Mason
Judge of the Land Court.