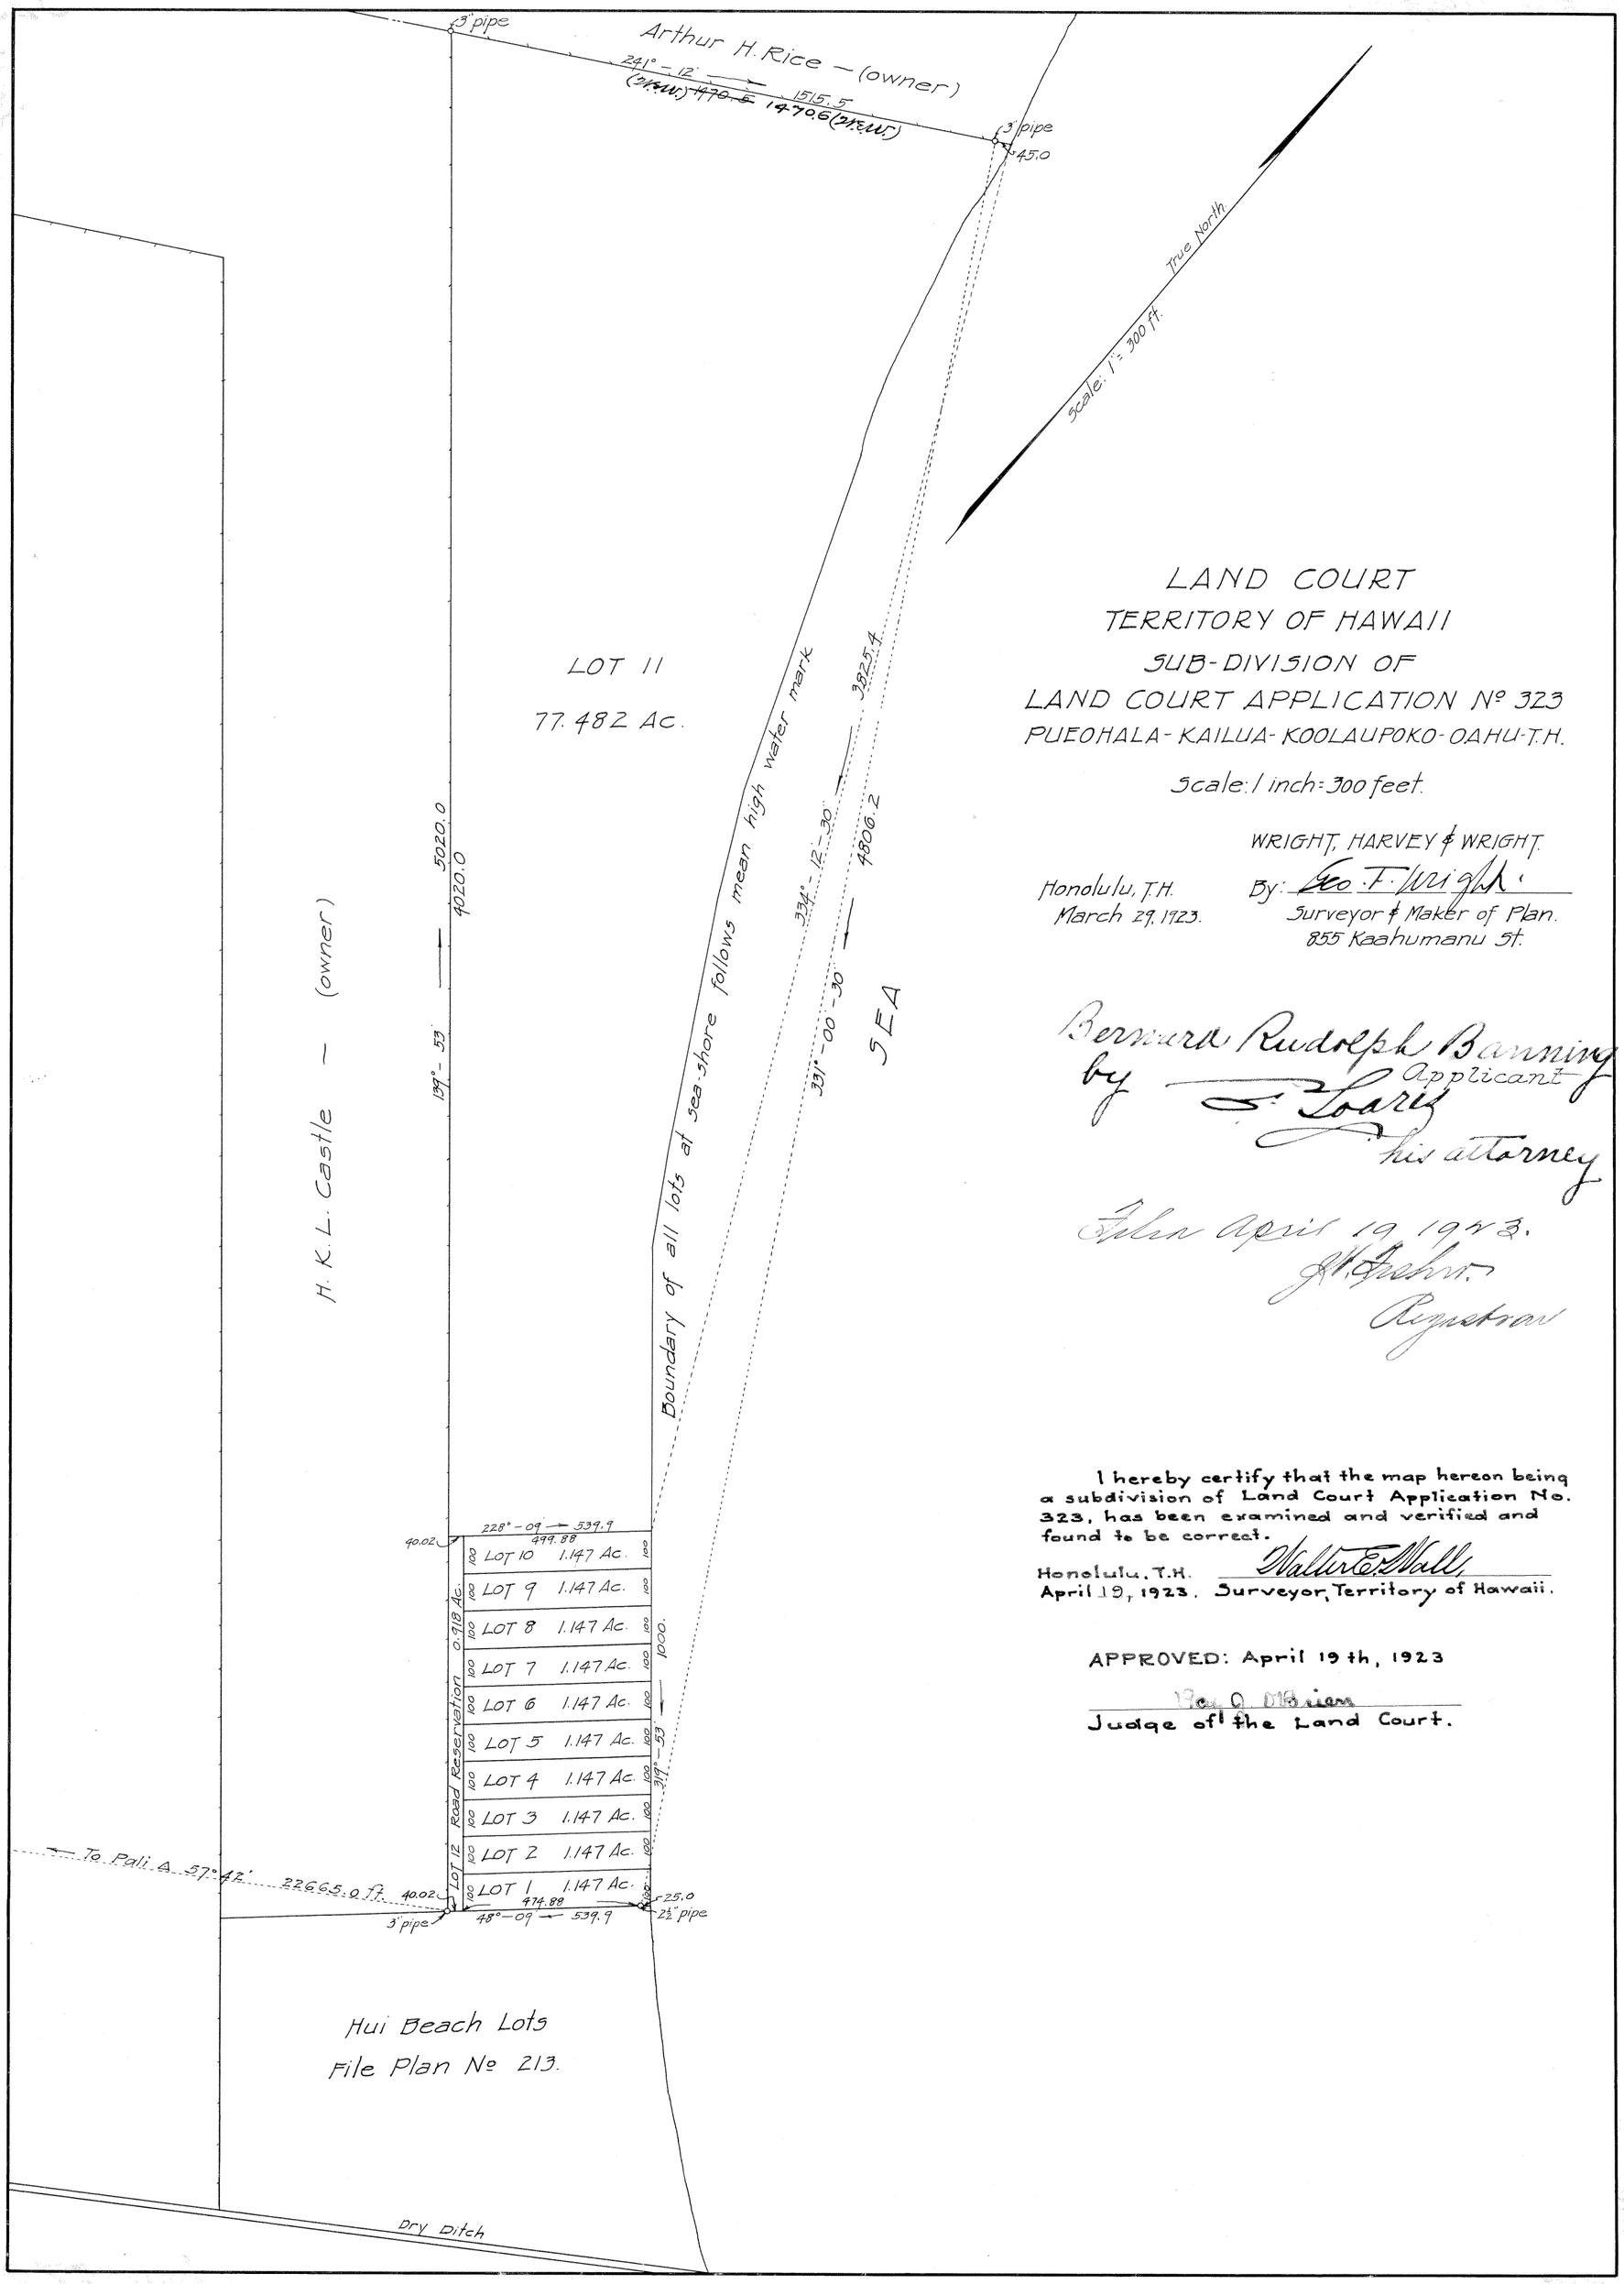

LAND COURT
TERRITORY OF HAWAII
SUB-DIVISION OF
LAND COURT APPLICATION No 323
PUEOHALA-KAILUA-KOOLAUPOKO-OAHU-T.H.

Scale: 1 inch = 300 feet.

WRIGHT, HARVEY & WRIGHT.
By: Geo. F. Wright
Surveyor & Maker of Plan.
855 Kaahumanu St.

Honolulu, T.H.
March 29, 1923.

Bernard Rudolph Banning
Applicant
by G. Loarez
his attorney

Filed April 19, 1923.
J. H. Fisher
Registrar

I hereby certify that the map hereon being a subdivision of Land Court Application No. 323, has been examined and verified and found to be correct.

Honolulu, T.H.
April 19, 1923.

Walter E. Wall
Surveyor, Territory of Hawaii.

APPROVED: April 19th, 1923

Roy A. O'Brien
Judge of the Land Court.