MAP 3

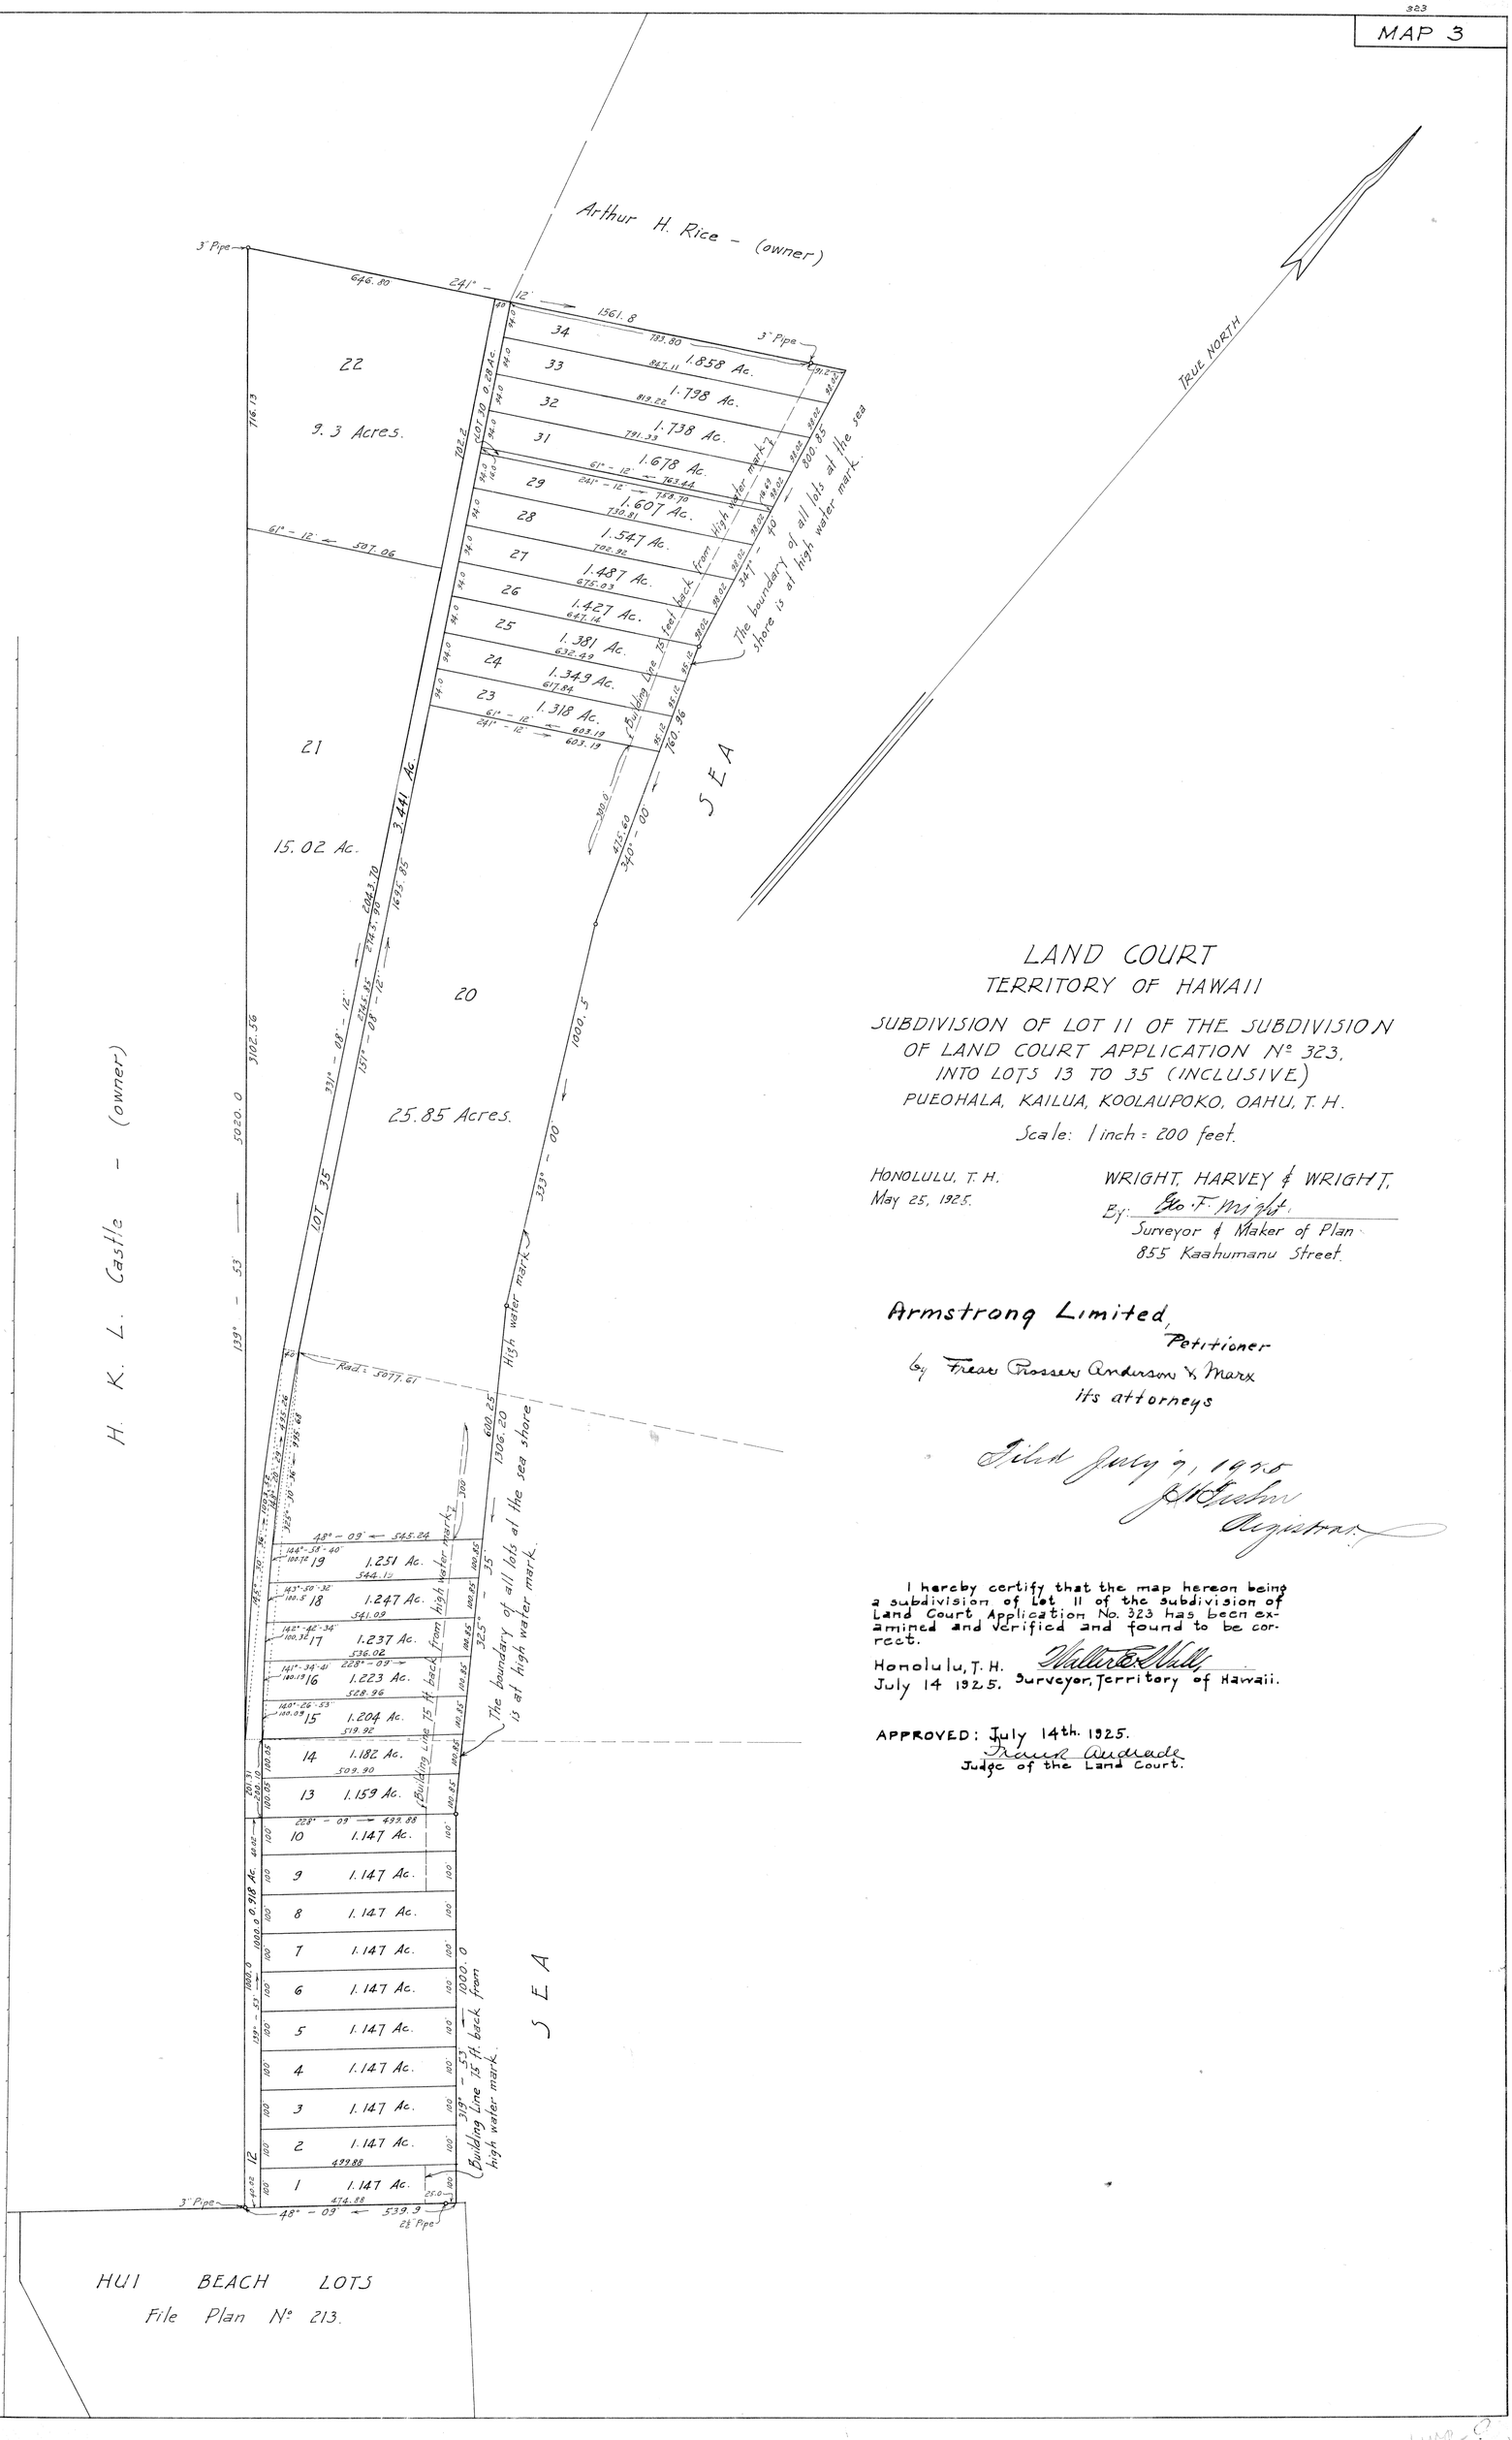

LAND COURT
TERRITORY OF HAWAII

SUBDIVISION OF LOT 11 OF THE SUBDIVISION OF LAND COURT APPLICATION No. 323, INTO LOTS 13 TO 35 (INCLUSIVE)
PUEOHALA, KAILUA, KOOLAUPOKO, OAHU, T. H.

Scale: 1 inch = 200 feet.

HONOLULU, T. H.
May 25, 1925.

WRIGHT, HARVEY & WRIGHT,
By: Geo. F. Wright
Surveyor & Maker of Plan
855 Kaahumanu Street.

Armstrong Limited,
Petitioner
by Frear Prosser Anderson & Marx
its attorneys

Filed July 7, 1925
J. H. Fisher
Registrar

I hereby certify that the map hereon being a subdivision of Lot 11 of the subdivision of Land Court Application No. 323 has been examined and verified and found to be correct.

Honolulu, T. H.
July 14 1925.
Walter E. Wall
Surveyor, Territory of Hawaii.

APPROVED: July 14th. 1925.
Frank Andrade
Judge of the Land Court.