MAP 4

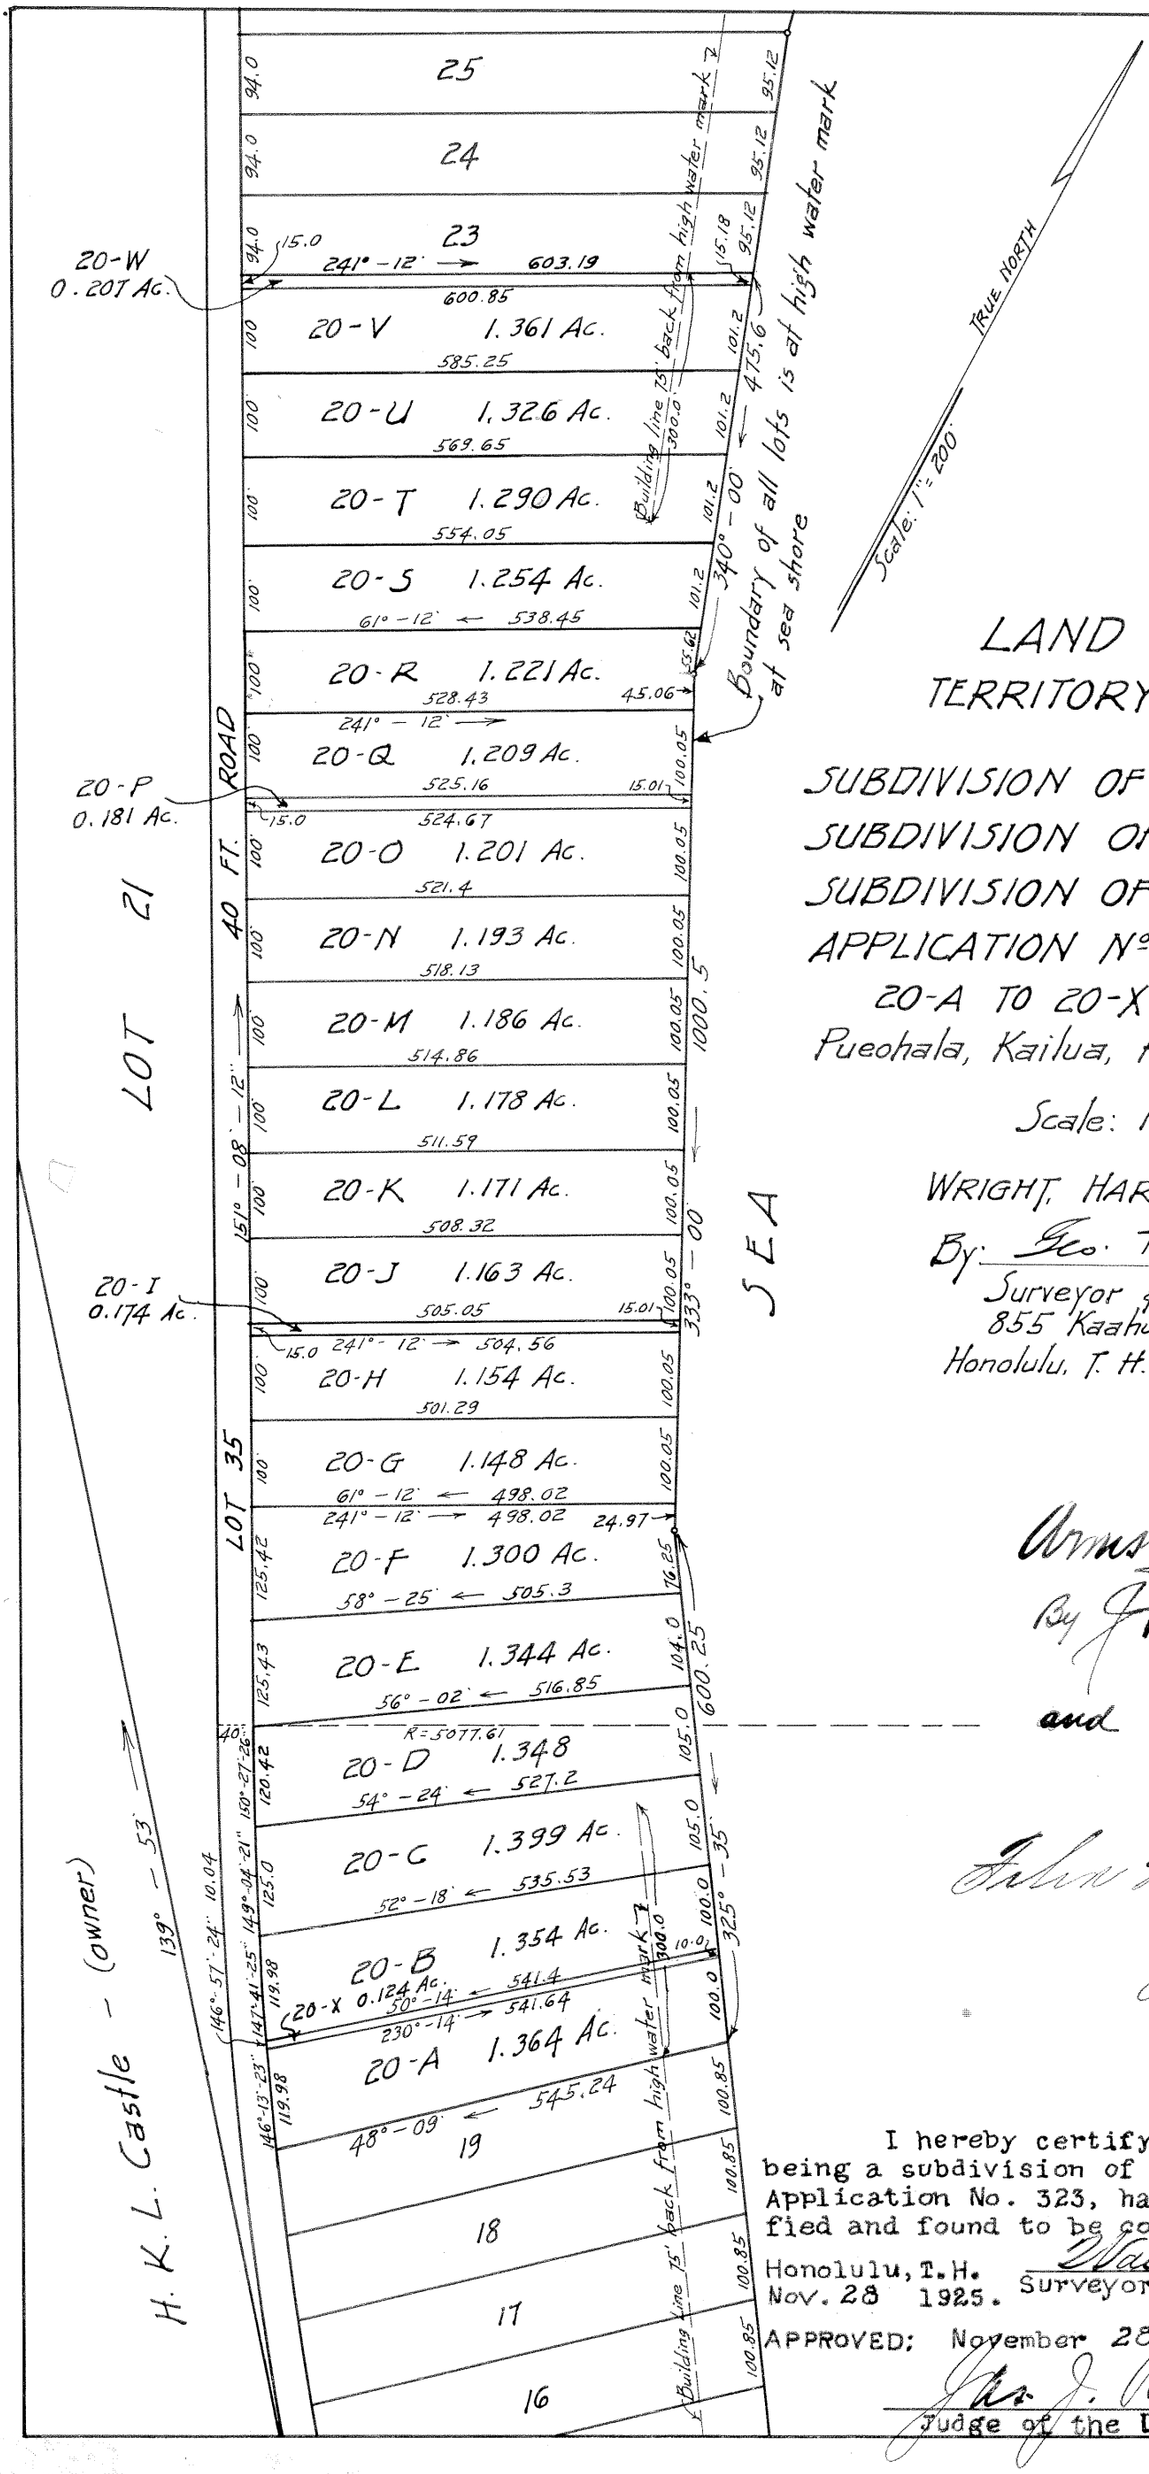

LAND COURT
TERRITORY OF HAWAII

SUBDIVISION OF LOT 20 OF THE SUBDIVISION OF LOT 11 OF THE SUBDIVISION OF LAND COURT APPLICATION Nº 323 INTO LOTS 20-A TO 20-X (INCLUSIVE)

Pueohala, Kailua, Koolaupoko, Oahu, T.H.

Scale: 1 in. = 200 ft.

WRIGHT, HARVEY & WRIGHT,
By: Geo. T. Wright.
Surveyor & Maker of Plan,
855 Kaahumanu Street,
Honolulu, T. H. Sept. 23, 1925.

Armstrong Limited
By J R Galt
President
and A S Davis
Secy

Filed November 10th 1925
J H Fisher
Registrar

I hereby certify that the map hereon being a subdivision of Lot 20 of Lot 11 of L. C. Application No. 323, has been examined and verified and found to be correct.

Honolulu, T.H.
Nov. 28 1925.

Walter E. Wall
Surveyor, Territory of Hawaii.

APPROVED: November 28, 1925.

Jas. J. Banks
Judge of the Land Court.