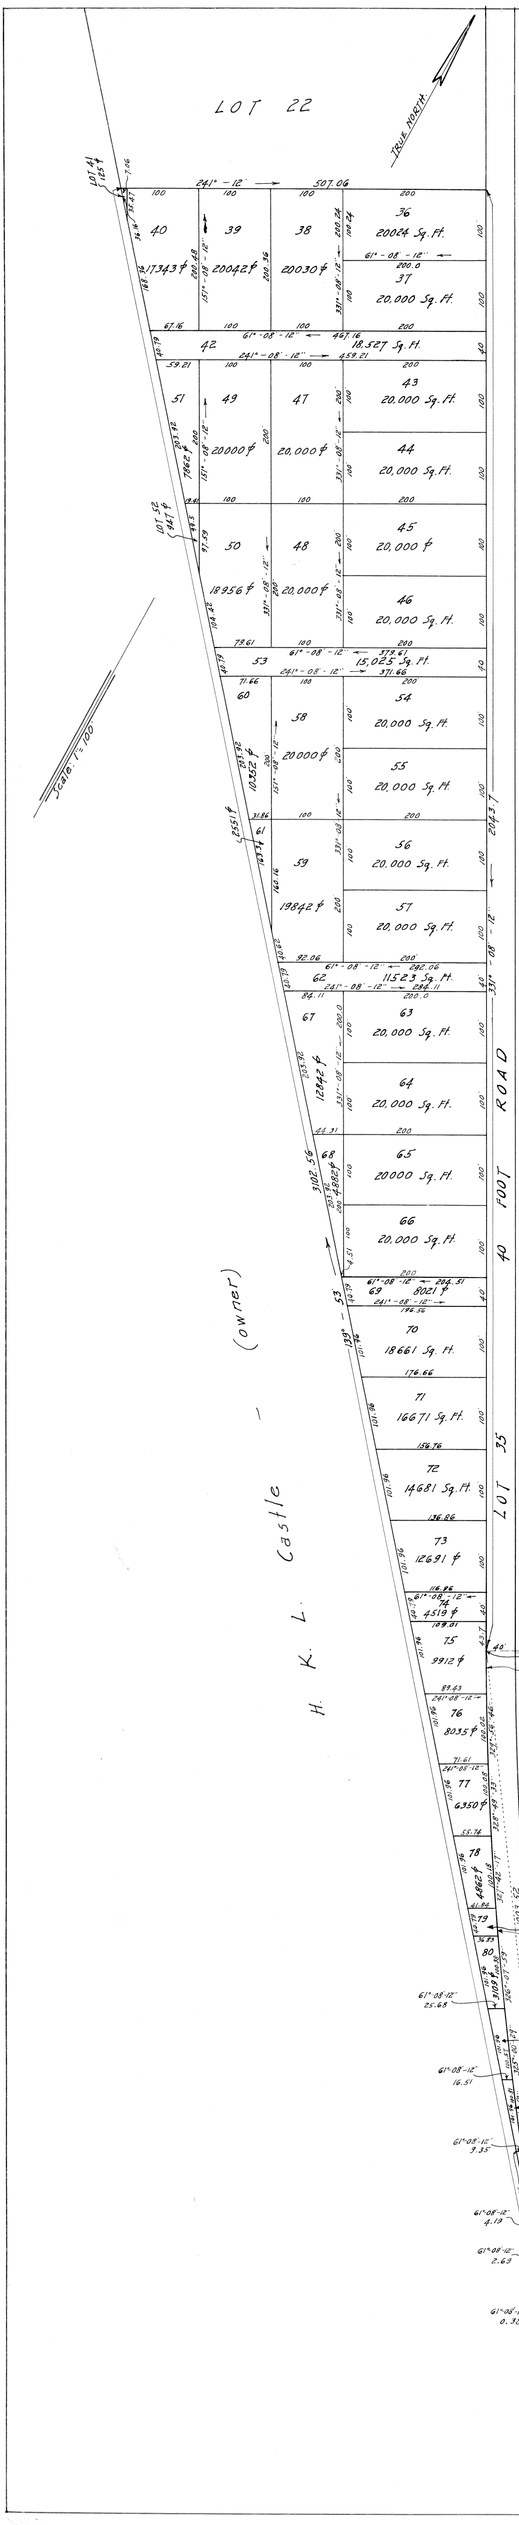

LAND COURT
TERRITORY OF HAWAII

SUBDIVISION OF LOT 21 OF THE SUBDIVISION OF LOT 11 OF THE SUBDIVISION OF LAND COURT APPLICATION Nº 323 INTO LOTS 36 TO 86 (INCLUSIVE)

PUEOHALA, KAILUA, KOOLAUPOKO, OAHU, T.H.

Scale: 1 inch = 100 feet.

HONOLULU, T.H.
Nov. 7, 1925

WRIGHT, HARVEY & WRIGHT,
By: Geo. F. Wright.
Surveyor & Maker of Plan,
419 S.M. Damon Bldg.

Armstrong Limited
Petitioner
by Crosser Anderson & Marx
its attorneys

Filed Nov. 10, 1925
J. Hershey
Registrar

I hereby certify that the map hereon being a subdivision of Lot 21 of Lot 11 of L.C. Application No. 323, has been examined and verified and found to be correct.

Honolulu, T.H.
Nov. 28 1925.

Walter E. Wall,
Surveyor, Territory of Hawaii.

APPROVED: November 28, 1925.

Jas. J. Banks
Judge of the Land Court.