MAP 7

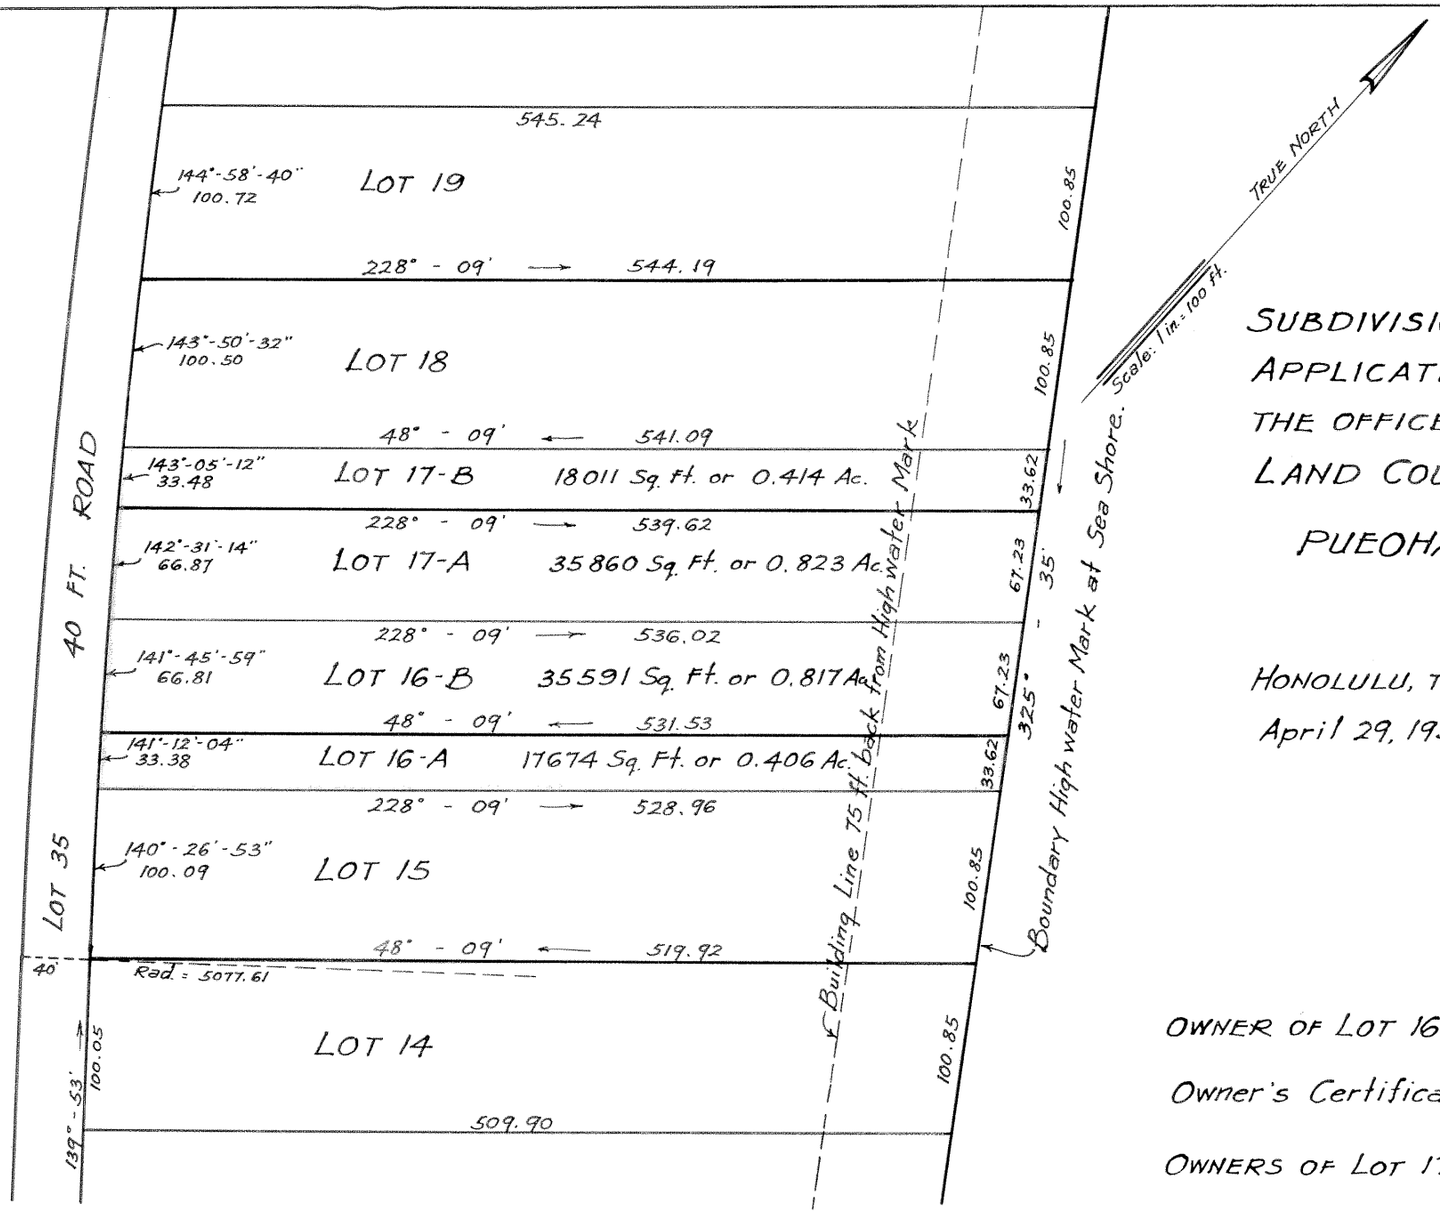

LAND COURT

TERRITORY OF HAWAII

SUBDIVISION OF LOTS 16 AND 17 OF LAND COURT APPLICATION 323, AS SHOWN ON MAP 3 FILED IN THE OFFICE OF THE ASSISTANT REGISTRAR OF THE LAND COURT INTO LOTS 16-A, 16-B, 17-A AND 17-B.

PUEOHALA, KAILUA, KOOLAUPOKO, OAHU, T. H.

Scale: 1 in. = 100 ft.

HONOLULU, T. H.
April 29, 1936.

STANLEY WRIGHT
REGISTERED LAND SURVEYOR
No. 8
HAWAII, U.S.A.

WRIGHT, HARVEY & WRIGHT,
By Stanley Wright
Surveyor & Maker of Plan,
Registered Certificate 8.
419 Damon Bldg.

OWNER OF LOT 16 Lucius Carey Tuckerman

Owner's Certificate of Title: 14968

OWNERS OF LOT 17 Anna Lou Boettcher
Charles Boettcher

Owners' Certificate of Title: 14977

I hereby certify that map hereon being a subdivision of Land Court Application 323, as herein entitled, has been examined and checked as to form and mathematical correctness and that it has been approved by Order of the Judge of the Land Court dated May 13, 1936.

Honolulu, T.H.
May 13, 1936.

L. H. Whitehouse
Surveyor, Territory of Hawaii.

Filed May 6, 1936
Abraham W. Akana
Assistant Registrar