MAP 13

LAND COURT

Territory of Hawaii

SUBDIVISION OF LOT 7-I-2 OF LAND COURT APPLICATION 323
AS SHOWN ON MAP 9 FILED IN THE OFFICE OF THE
ASSISTANT REGISTRAR OF THE LAND COURT
INTO LOTS 7-I-2-A and 7-I-2-B

AT Pueohala, Kailua, Koolaupoko, Oahu T.H.

Scale 1 in. = 40 ft.

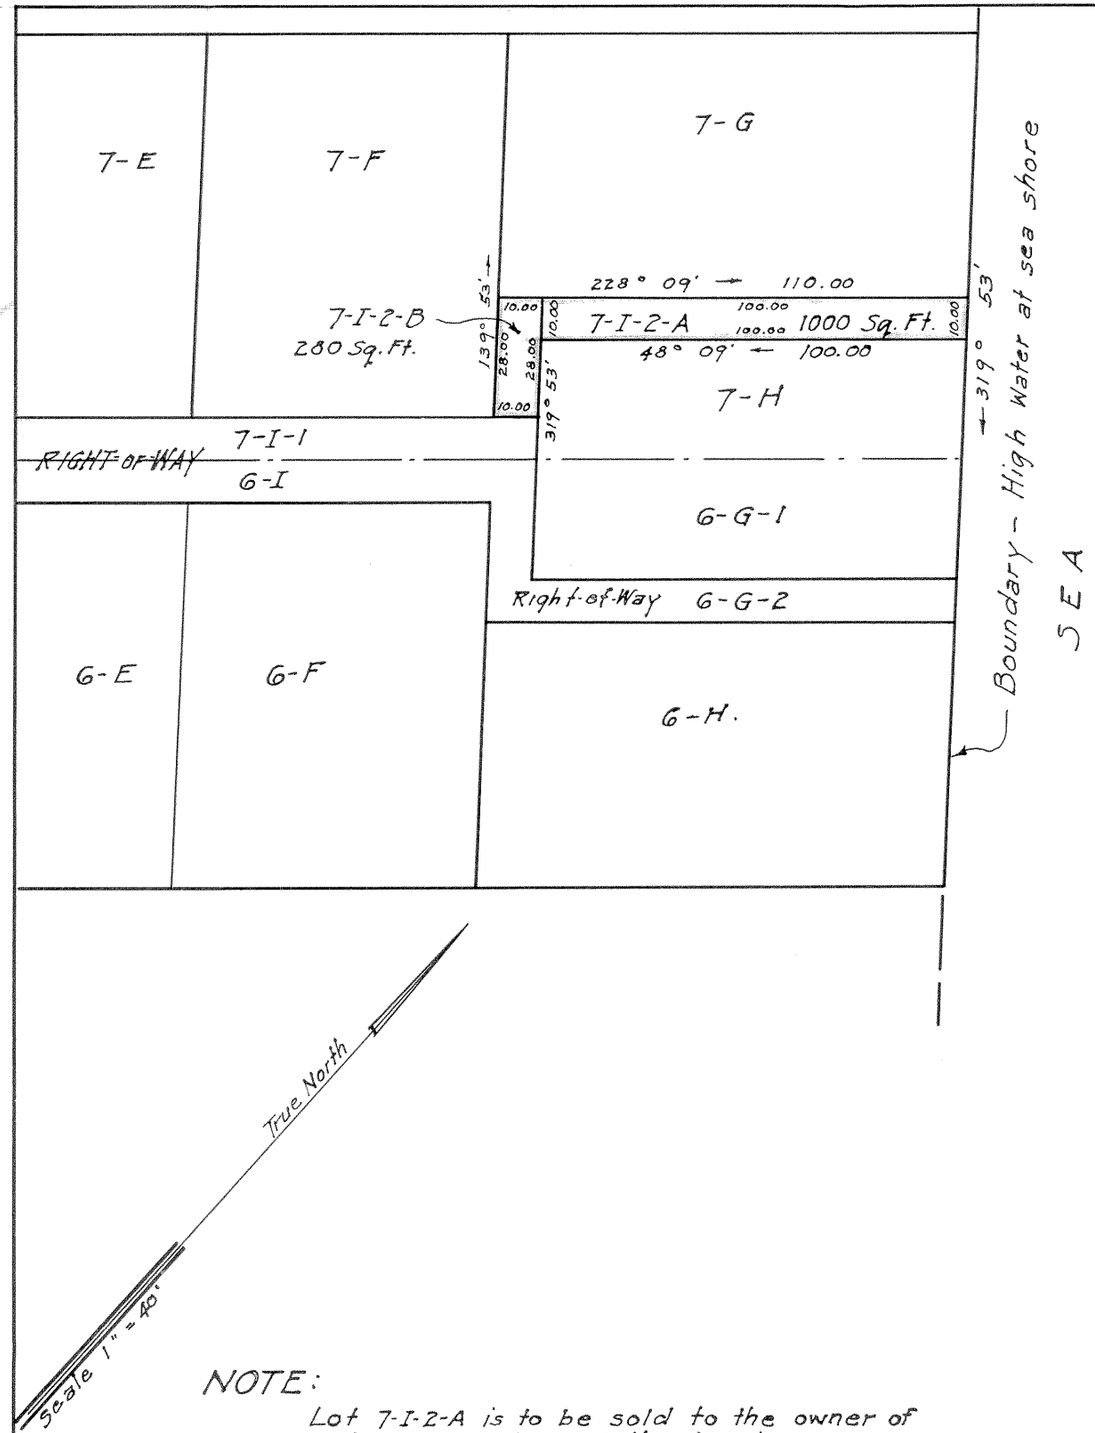

NOTE:

Lot 7-I-2-A is to be sold to the owner of Lots 7-H and 6-G-I, thereby giving said Lot 7-I-2-A access out to Right-of-Way over Lots 7-H and 6-G-I.

Lot 7-G has an access out to Right-of-Way over Lot 7-I-2-B.

419 S. M. Damon Bldg.
Honolulu, Oahu T.H.
Nov. 1, 1938.

FRED E. HARVEY
REGISTERED LAND SURVEYOR
No. 79
HAWAII, U.S.A.

Fred E Harvey
Surveyor and Maker of Plan
Registered Certificate 79-E.S.
Associated with Wright Harvey and Wright

OWNER Jaimee Rich-York

Owner's Cetificate of title 19,206

I hereby certify that the map hereon being a subdivision of Land Court Application 323, as herein entitled, has been examined and checked as to form and mathematical correctness, and that it has been approved by Order of the Judge of the Land Court dated November 9, 1938.

Honolulu, T.H.
Nov. 9, 1938.

L. M. Whitehouse
Surveyor, Territory of Hawaii.
By: Robert D. King
Principal Cadastral Engineer

Filed Nov. 4, 1938
Abraham W. Akana
Assistant Registrar

Tax Map Key 4-3-14

10" x 15" = 1 Sq. Ft.