MAP 15

LAND COURT

TERRITORY OF HAWAII

SUBDIVISION OF LOT 34

OF LAND COURT APPLICATION 323

AS SHOWN ON MAP 3 FILED IN THE OFFICE OF THE

ASSISTANT REGISTRAR OF THE LAND COURT

INTO LOTS 34-A AND 34-B

PUEOHALA, KAILUA, KOOLAUPOKO, OAHU, T. H.

SCALES AS NOTED

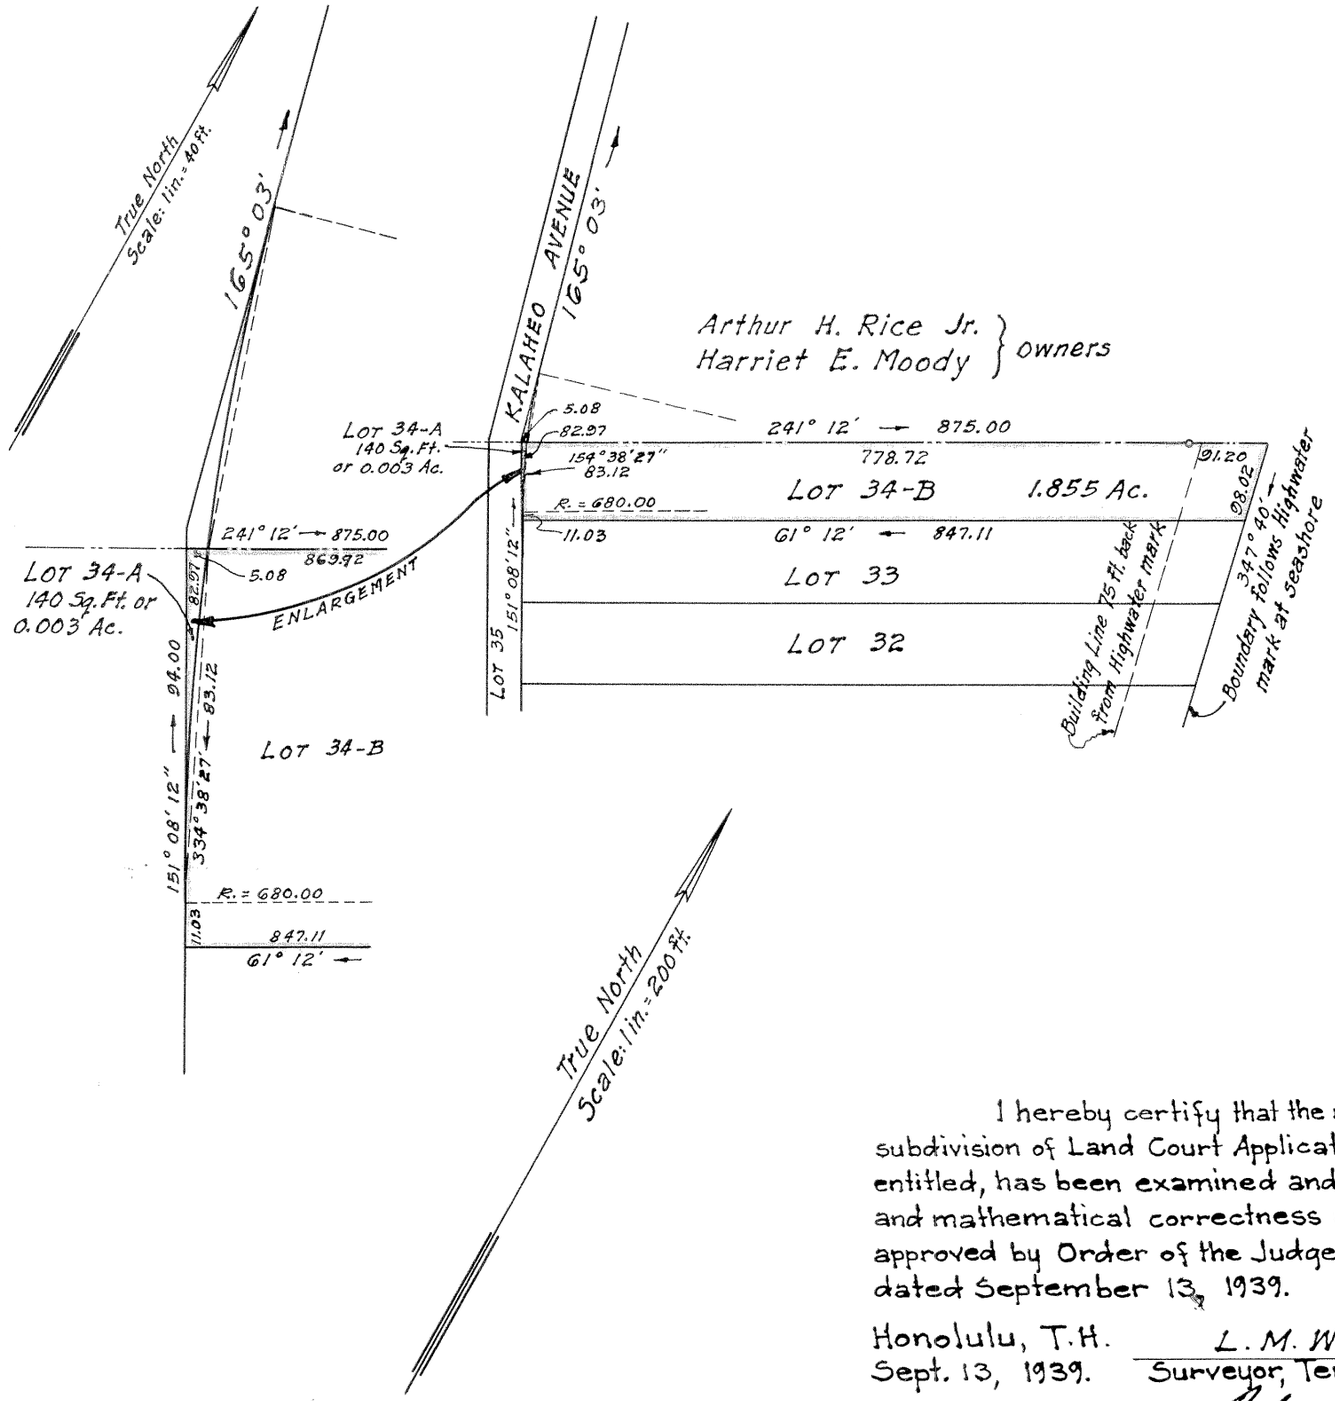

HONOLULU, T.H.
JULY 13, 1937.

THOS. H LOADER
REGISTERED LAND SURVEYOR
No. 211
HAWAII, U.S.A.

DEPARTMENT OF PUBLIC WORKS
CITY AND COUNTY OF HONOLULU
BUREAU OF PLANS

BY: T. H. Loader.
SURVEYOR AND MAKER OF PLAN
REGISTERED CERTIFICATE 211-S

APPROVED: R. S. Mowry
BUREAU ENGINEER

OWNER: ETHEL KULAMANU WILCOX

Ethel Kulamanu Wilcox

OWNER'S CERTIFICATE OF TITLE: 4160

I hereby certify that the map hereon being a subdivision of Land Court Application 323, as herein entitled, has been examined and checked as to form and mathematical correctness and that it has been approved by Order of the Judge of the Land Court dated September 13, 1939.

Honolulu, T.H.
Sept. 13, 1939.

L. M. Whitehouse
Surveyor, Territory of Hawaii.

By: Robert D. King
Principal Cadastral Engineer.

Filed Aug 26, 1939
Ed Mulholland
Registrar

NOTE: For rights of way, if any, see certificate of title.

Tax Map Key: 4-3-16-13

10" × 15" = 1.0 ft