MAP 17

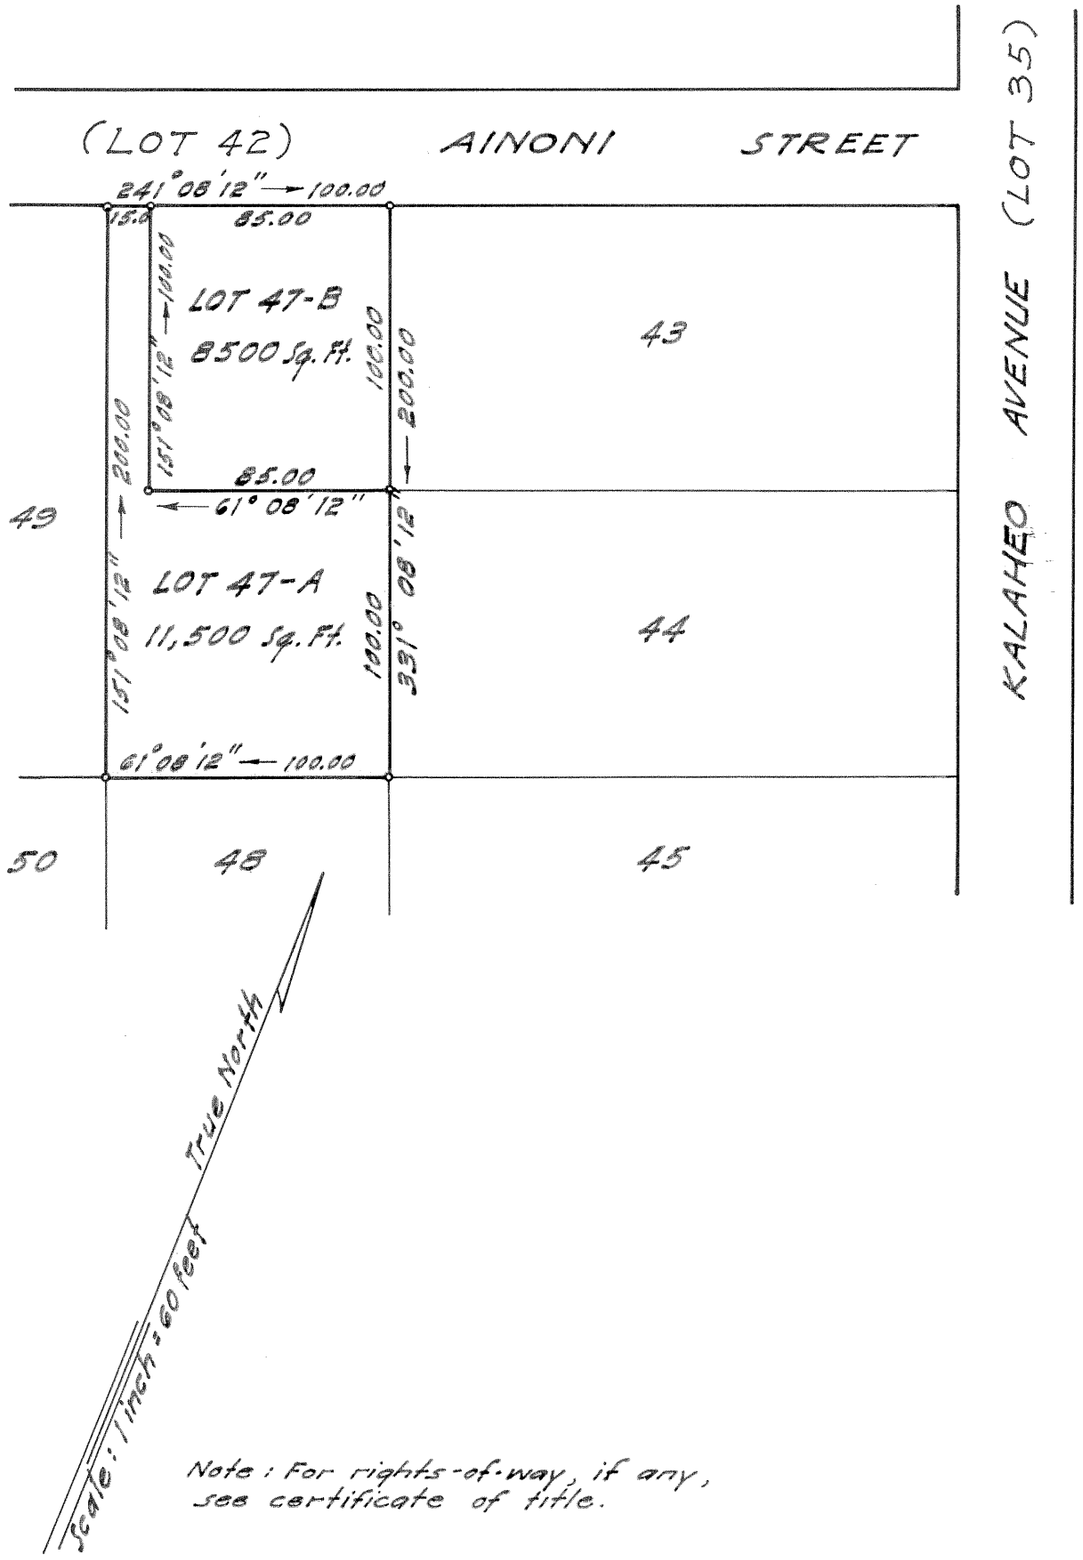

Note: For rights-of-way, if any, see certificate of title.

LAND COURT

TERRITORY OF HAWAII

SUBDIVISION OF LOT 47 OF LAND COURT APPLICATION 323 AS SHOWN ON MAP 5 FILED IN THE OFFICE OF THE ASSISTANT REGISTRAR OF THE LAND COURT INTO LOTS 47-A AND 47-B

AT

Pueohala, Kailua, Koolaupoko, Oahu, T.H.

Scale: 1 inch = 60 feet

Honolulu, T.H.
January 4, 1938.

R. M. TOWILL
REGISTERED LAND SURVEYOR
No. 151
HAWAII, U.S.A.

R. M. Towill
Registered Professional Surveyor
Certificate Number 151
515 Hawaiian Trust Bldg.

OWNERS: Ruby Nobriga Baker
[signature]

OWNERS' CERTIFICATE OF TITLE: 17,030

I hereby certify that the map hereon being a subdivision of Land Court Application 323, as herein entitled, has been examined and checked as to form and mathematical correctness and that it has been approved by Order of the Judge of the Land Court dated Sept. 13, 1940.

Honolulu, T.H.
Sept. 13, 1940.

L. M. Whitehouse
Surveyor, Territory of Hawaii.

By: Robert D. King
Principal Cadastral Engineer.

Filed Sept. 4, 1940
Abraham W. Akana
Assistant Registrar

Tax Map Key: 4-3-22
348

10" x 15" = 1 ϕ