MAP 29

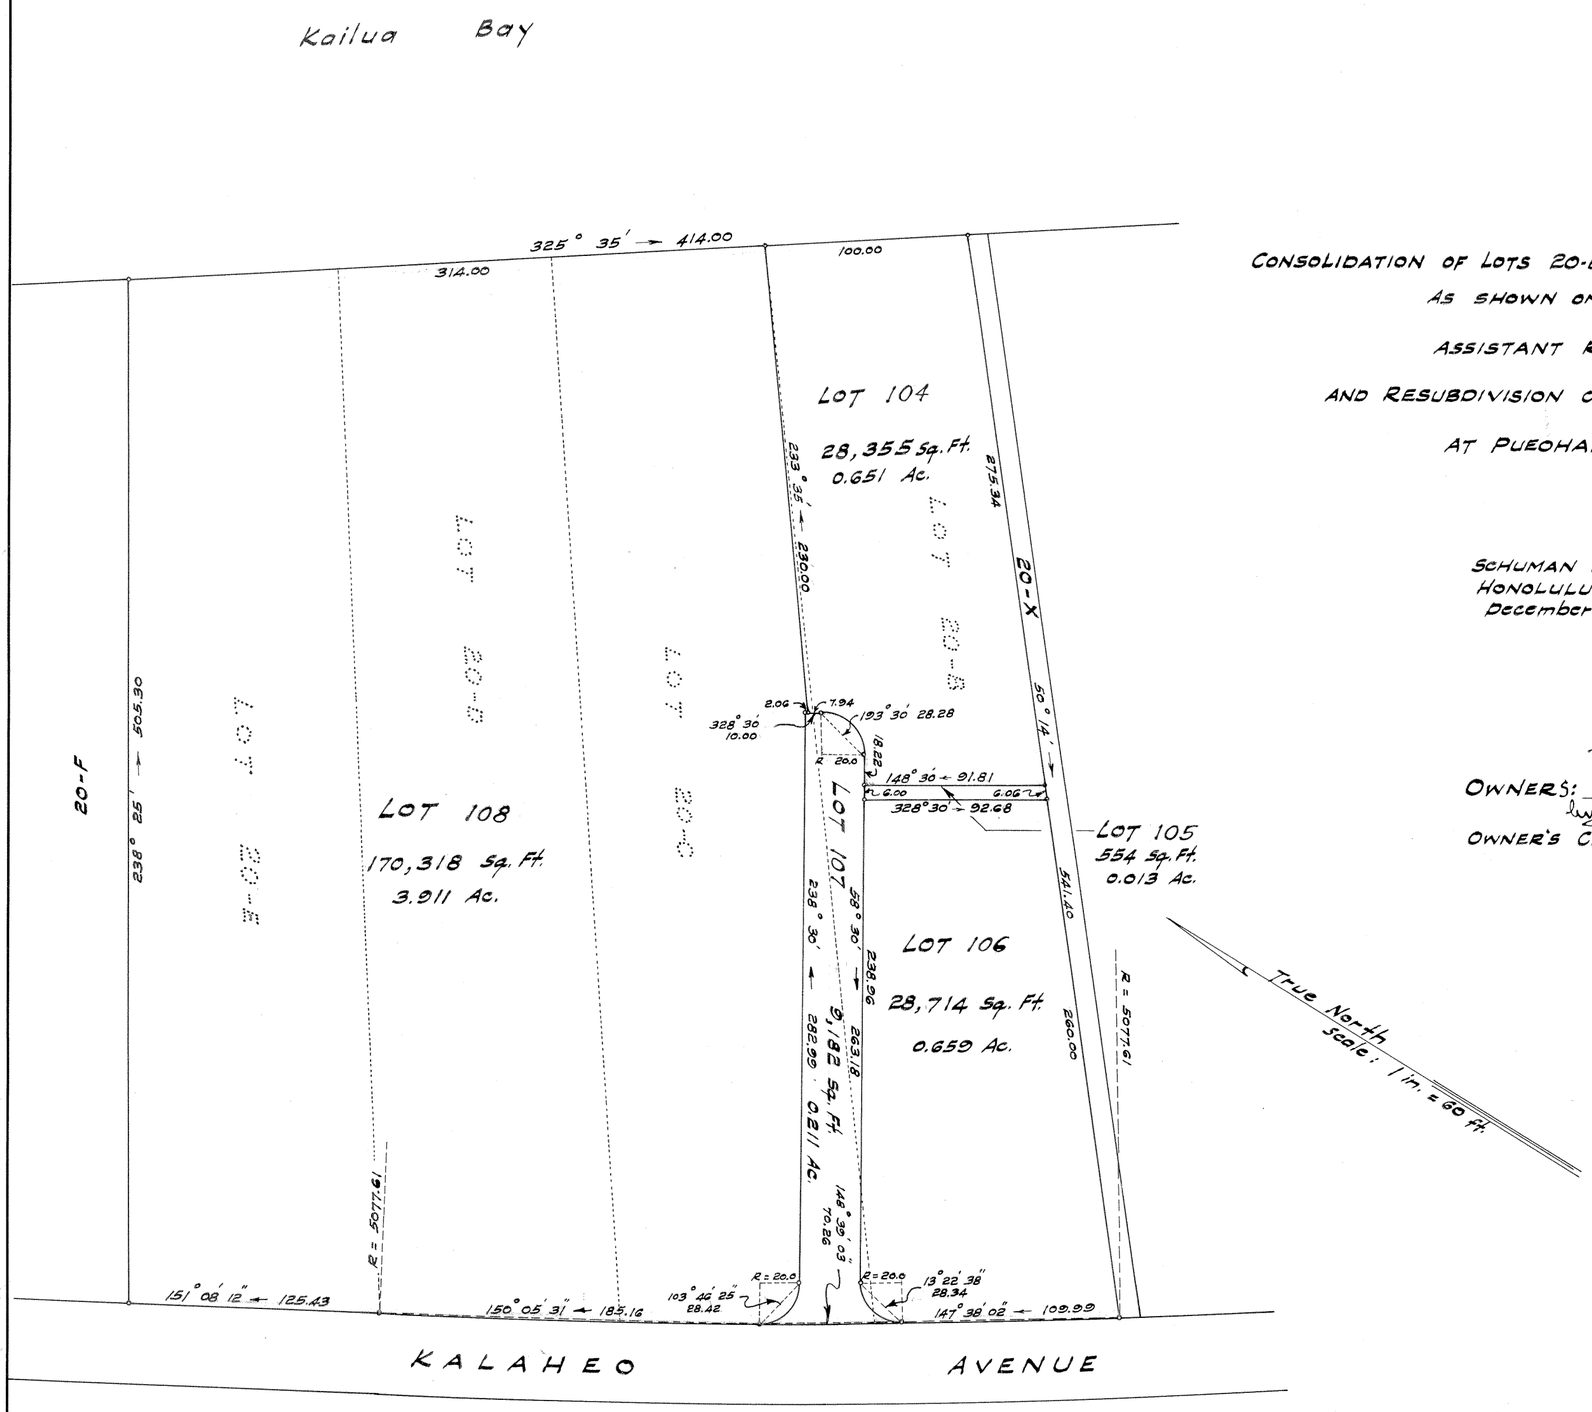

LAND COURT

TERRITORY OF HAWAII

CONSOLIDATION OF LOTS 20-B, 20-C, 20-D AND 20-E OF LAND COURT APPLICATION 323
AS SHOWN ON MAP 4, FILED IN THE OFFICE OF THE
ASSISTANT REGISTRAR OF THE LAND COURT
AND RESUBDIVISION OF SAID CONSOLIDATION INTO LOTS 104 TO 108 INCLUSIVE
AT PUEOHALA, KAILUA, KOOLAUPOKO, OAHU, T. H.

SCHUMAN BLD'G.
HONOLULU, T.H.
December 15, 1944

R. M. TOWILL
REGISTERED LAND SURVEYOR
No. 151
HAWAII, U.S.A.

R. M. Towill
Registered Professional Surveyor
Certificate No. 151

OWNERS: Theodore Con Hin Char and Alyce Chang Tung Char by M. B. Henshaw Their attorney
OWNER'S CERTIFICATE OF TITLE: 31210

I hereby certify that the map hereon being a subdivision of Land Court Application 323, as herein entitled, has been examined and checked as to form and mathematical correctness and that it has been approved by Order of the Judge of the Land Court dated January 5, 1945.

Honolulu, T. H.
January 5, 1945.

A. LESTER MARKS
Surveyor, Territory of Hawaii

By: Robert D. King
Principal Cadastral Engineer

Note: For rights of way, if any, see Certificate of Title.
Also see Petition for Subdivision.

Tax Map Key: 4-3-15

Filed Dec. 27, 1944
P. I. Mulhall and
Registrar

1217

15" x 21" = 2.2 ϕ