MAP 32

LAND COURT

TERRITORY OF HAWAII

PUEOHALA, KAILUA, KOOLAUPOKO, OAHU, T. H.

HARRY PEYTON FIELD AND CATHARINE PRATT FIELD - APPLICANTS
AS JOINT TENANTS

LAND COURT APPLICATION 323

LOT 6-H

(BOUNDARY AS OF MARCH 29, 1944)

Scale: 1 inch = 30 feet

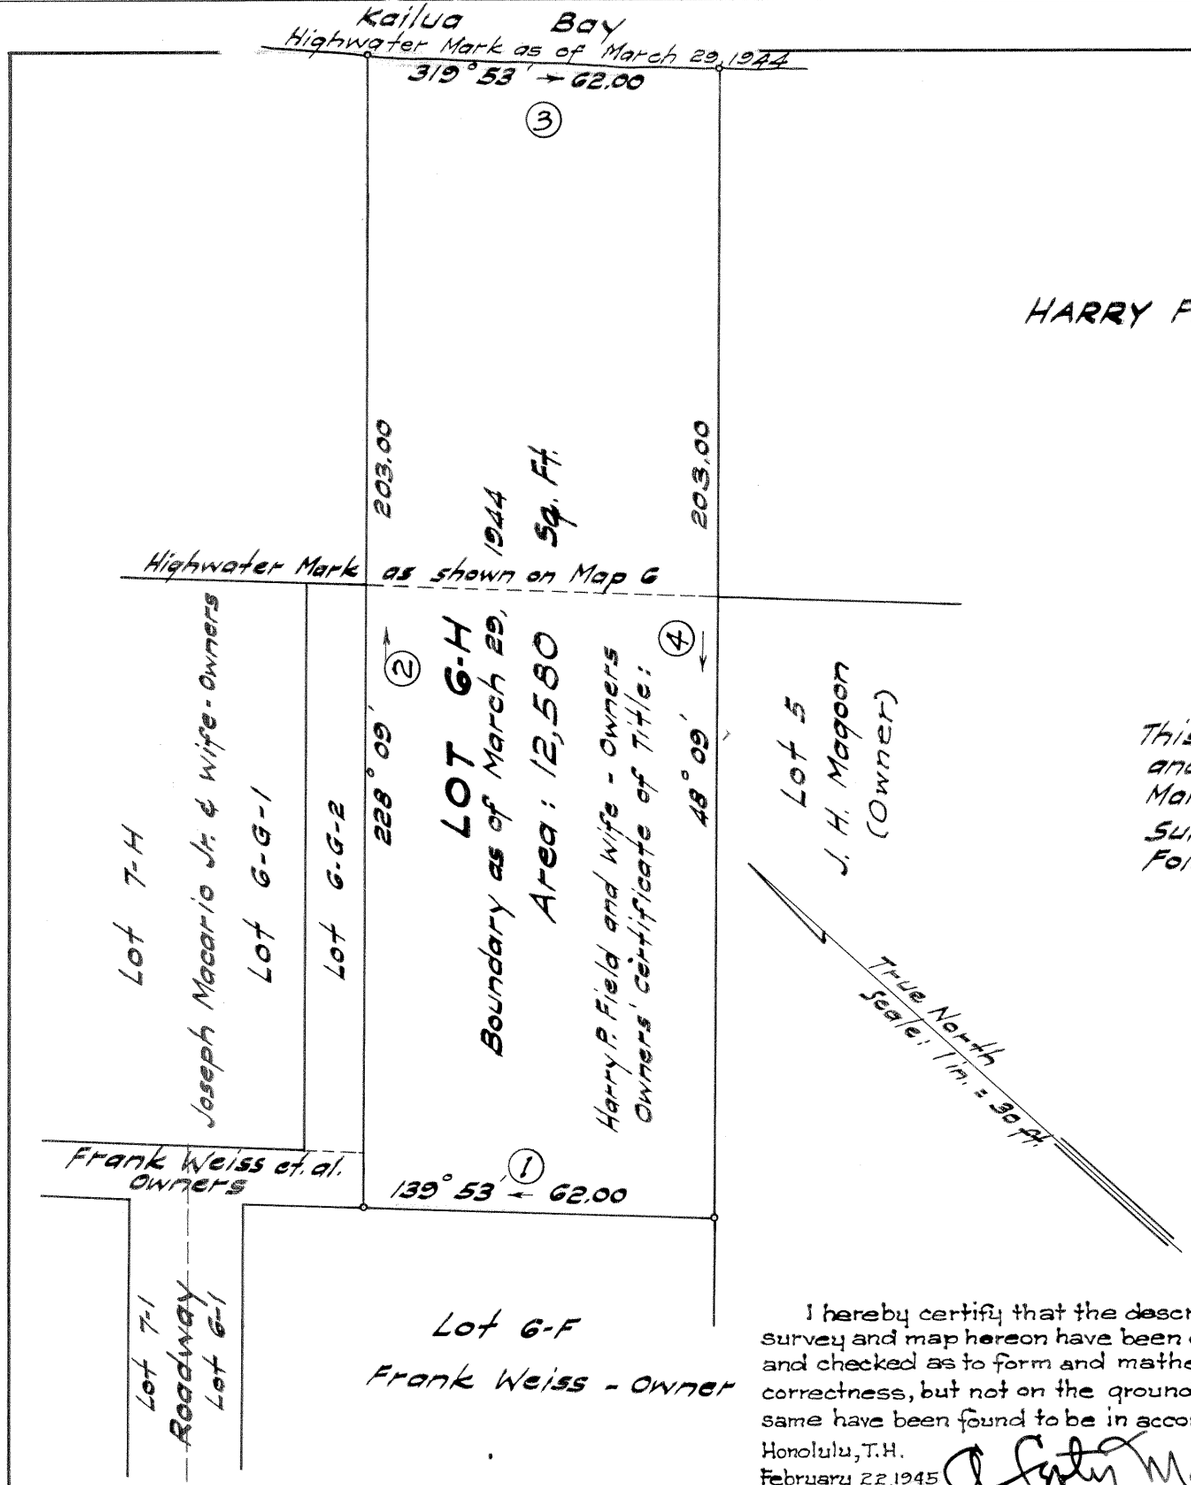

This map is from an actual survey on the ground made by and under the direct supervision of the undersigned on March 29, 1944 and may be checked by the Territorial Surveyor with my Field Book Number 251 and Calculation Folder 1099.

Schuman Bldg.
Honolulu, T.H.
April 24, 1944

R. M. TOWILL
REGISTERED LAND SURVEYOR
No. 151
HAWAII, U.S.A.

R. M. Towill
Registered Professional Surveyor
Certificate Number 151

OWNERS: Harry Peyton Field and Catharine Pratt Field By C. Dudley Pratt Their Attorney.
Owners' certificate of Title: 16,124

I hereby certify that the description of survey and map hereon have been examined and checked as to form and mathematical correctness, but not on the ground, and the same have been found to be in accord.

Honolulu, T.H.
February 22, 1945

A. Forty Marsh
Surveyor, Territory of Hawaii

I hereby certify that Decree establishing highwater mark and amending boundaries as of March 29, 1944 of Lot 6-H of the herein application has been entered on March 14, 1945 and that the same has been noted on the Owner's Transfer Certificate of Title.

Honolulu, T.H.
March 14, 1945.

P. D. Mulholland
Registrar of the Land Court.

Filed May 20, 1944
Abraham Wakanu
Assistant Registrar

Note: (1) Indicates number of course in description.
Owners of adjoining lots are from records of the Territorial Taxation Maps Bureau.

Tax Map Key: 4-3-14-12
1099

10"X15" = 1.4 ¢