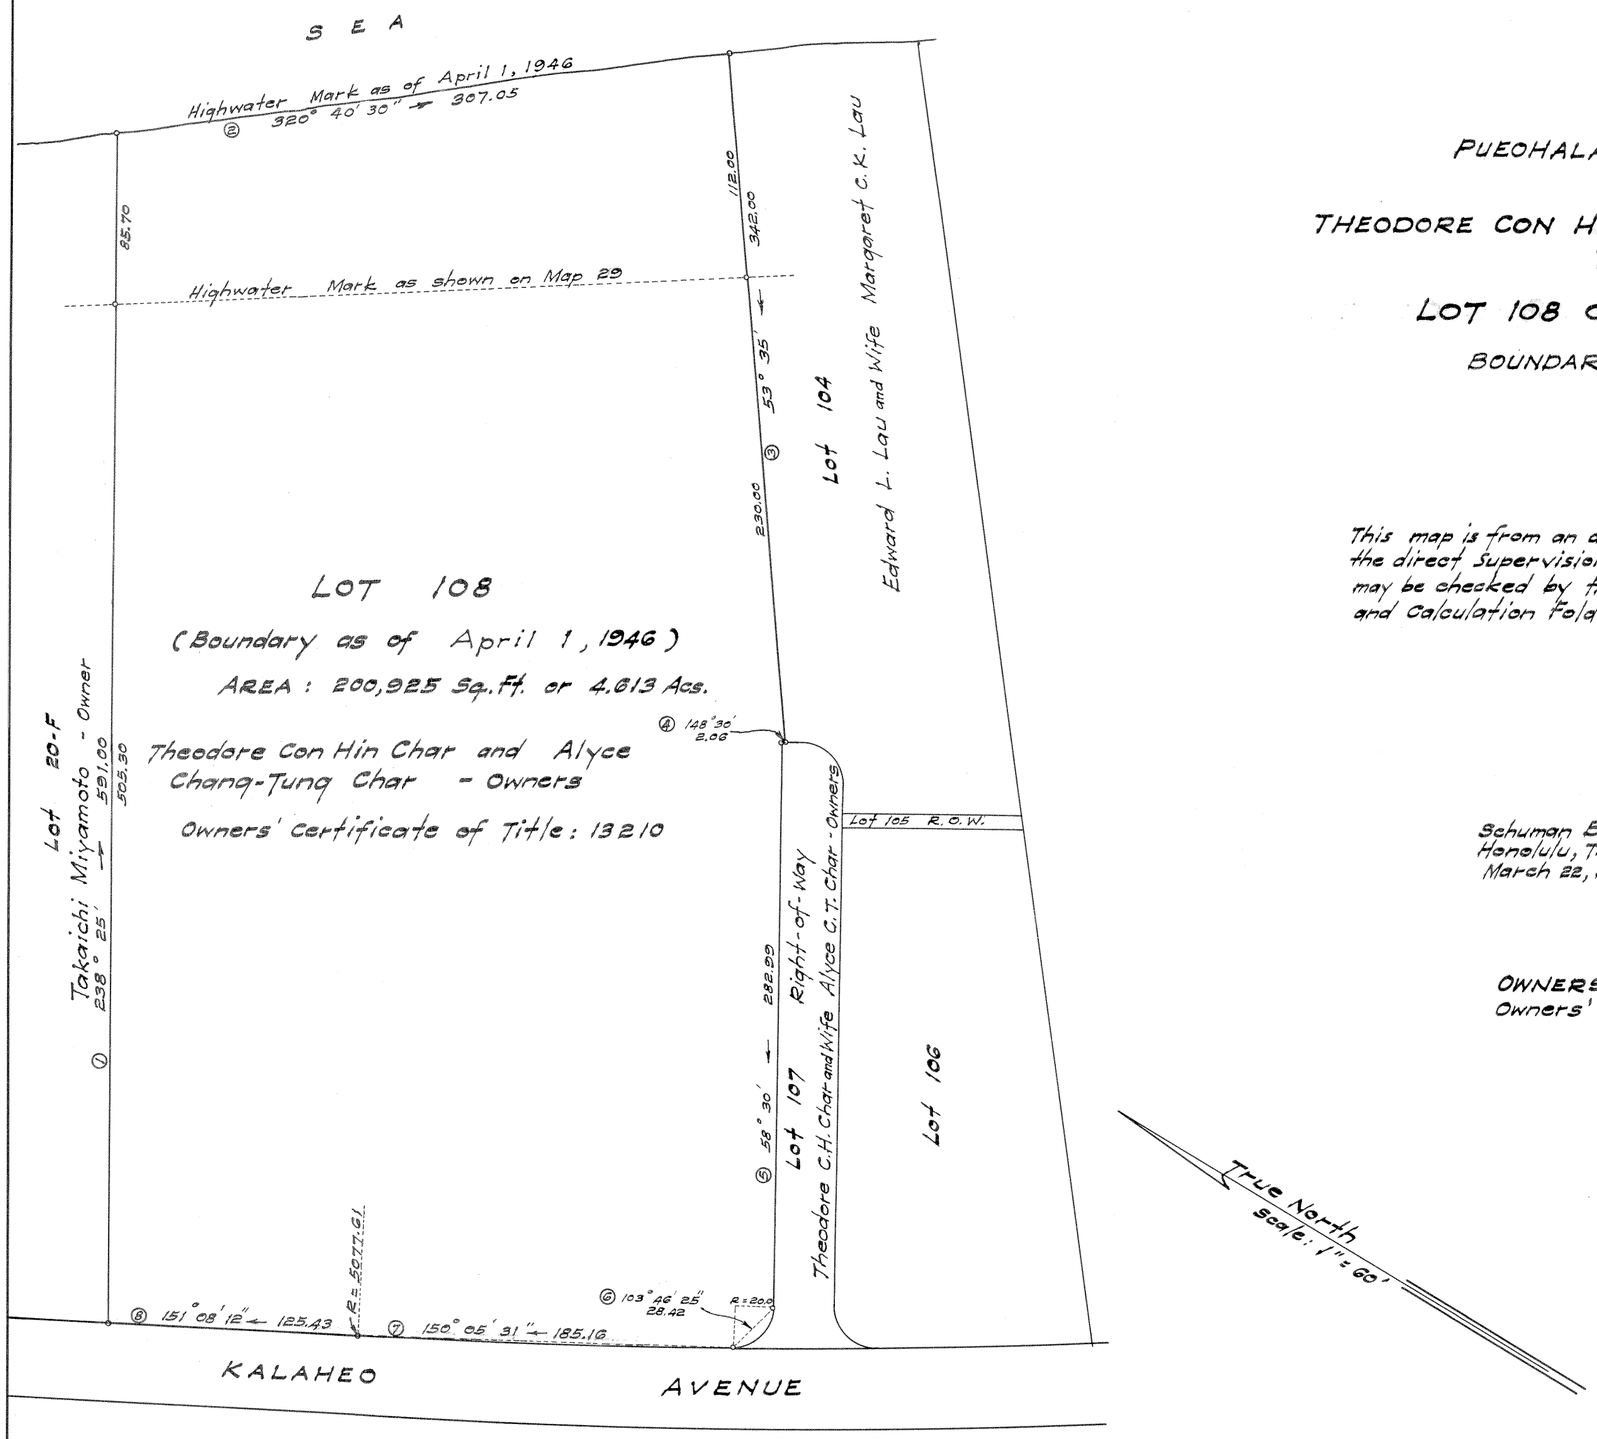

Note: ① indicates number of course in description.
Owners of adjacent land as shown on map are from records of the Taxation Maps Bureau.

LAND COURT
TERRITORY OF HAWAII

PUEOHALA, KAILUA, KOOLAUPOKO, OAHU, T. H.

THEODORE CON HIN CHAR AND ALYCE CHANG-TUNG CHAR
TENANTS BY THE ENTIRETY

LOT 108 OF LAND COURT APPLICATION 323

BOUNDARY AS OF APRIL 1, 1946

This map is from an actual survey on the ground made by and under the direct supervision of the undersigned on March 22, 1946 and may be checked by the Territorial Surveyor with my Field Book 274 and Calculation Folder 1217.

Schuman Bldg.
Honolulu, T.H.
March 22, 1946

R. M. TOWILL
REGISTERED LAND SURVEYOR
No. 151
HAWAII, U.S.A.

Registered Professional Surveyor
Certificate Number 151

OWNERS Theodore Con Hin Char and Alyce Chang-Tung Char
Owners' Certificate of Title: 31,210

I hereby certify that the description of survey and map hereon have been examined and checked as to form and mathematical correctness, but not on the ground, and the same have been found to be in accord.

Honolulu, T.H.
April 30, 1946

Surveyor, Territory of Hawaii

I hereby certify that Decree establishing highwater mark and amending boundaries as of April 1, 1946 of Lot 108 of the herein application has been entered on May 24, 1946 and that the same has been noted on the Owner's Transfer Certificate of Title.

Honolulu, T.H.
May 24, 1946.

Registrar of the Land Court.

Filed Apr. 16, 1946
Abraham K. Akana
Assistant Registrar

1217-B
Tax Map Key: 4-3-15

15" x 21" = 2.2 ¢