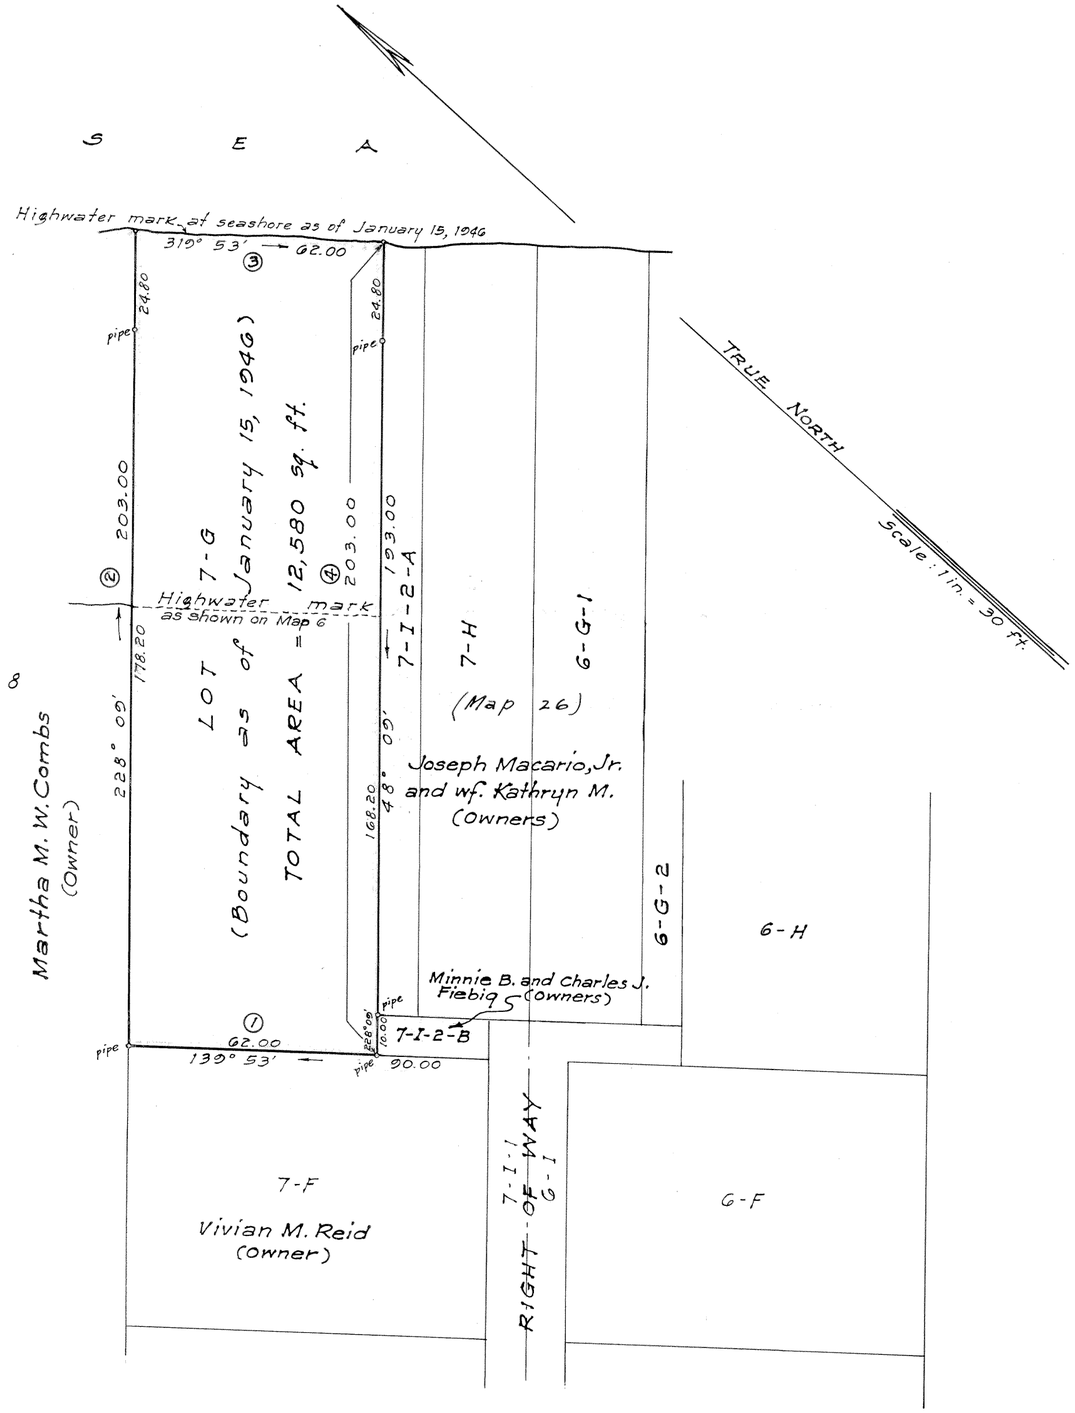


# LAND COURT
## TERRITORY OF HAWAII

MINNA BEERMAN FIEBIG AND
CHARLES JULIUS FIEBIG — APPLICANTS

## LAND COURT APPLICATION 323
KALAMA TRACT

LOT 7-G
(Boundary as of January 15, 1946)
**PUEOHALA, KAILUA, KOOLAUPOKO, OAHU, T.H.**

This map is from an actual survey on the ground made by and under the direct supervision of the undersigned on January 15, 1946 and may be checked by the Territorial Surveyor with my field book number 3, page 77, calculation book number 5, page 117, working sheet filed in my office.

January 23, 1946
23 Dillingham Bldg. Annex
Honolulu, T. H.

BERNARD H. McKEAGUE
REGISTERED LAND SURVEYOR
No. 232
HAWAII, U.S.A.

Bernard H. McKeague
Registered Land Surveyor 232
Land Court Surveyor Certificate 43

OWNERS: Minna Beerman Fiebig and Charles Julius Fiebig
OWNERS' CERTIFICATE OF TITLE No. 25,095

I hereby certify that the description of survey and map hereon have been examined and checked as to form and mathematical correctness, but not on the ground, and the same have been found to be in accord.
Honolulu, T.H.
June 5, 1946.
A. Finley Marx
Surveyor, Territory of Hawaii.

I hereby certify that Decree establishing highwater mark and amending boundaries as of January 15, 1946 of Lot 7-G of the herein application has been entered on June 7, 1946 and that the same has been noted on the Owner's Transfer Certificate of Title.
Honolulu, T.H.
June 7, 1946.
P. H. Mulholland
Registrar of the Land Court.

Filed May 17, 1946
Abraham W. Akana
Assistant Registrar

NOTE: ② Indicates number of course in description.
Owners of adjoining lands as shown on map are from records of the Taxation Maps Bureau.

Tax Key: 4-3-14: 15

15" x 21" = 2.2 sq. ft.