MAP 48

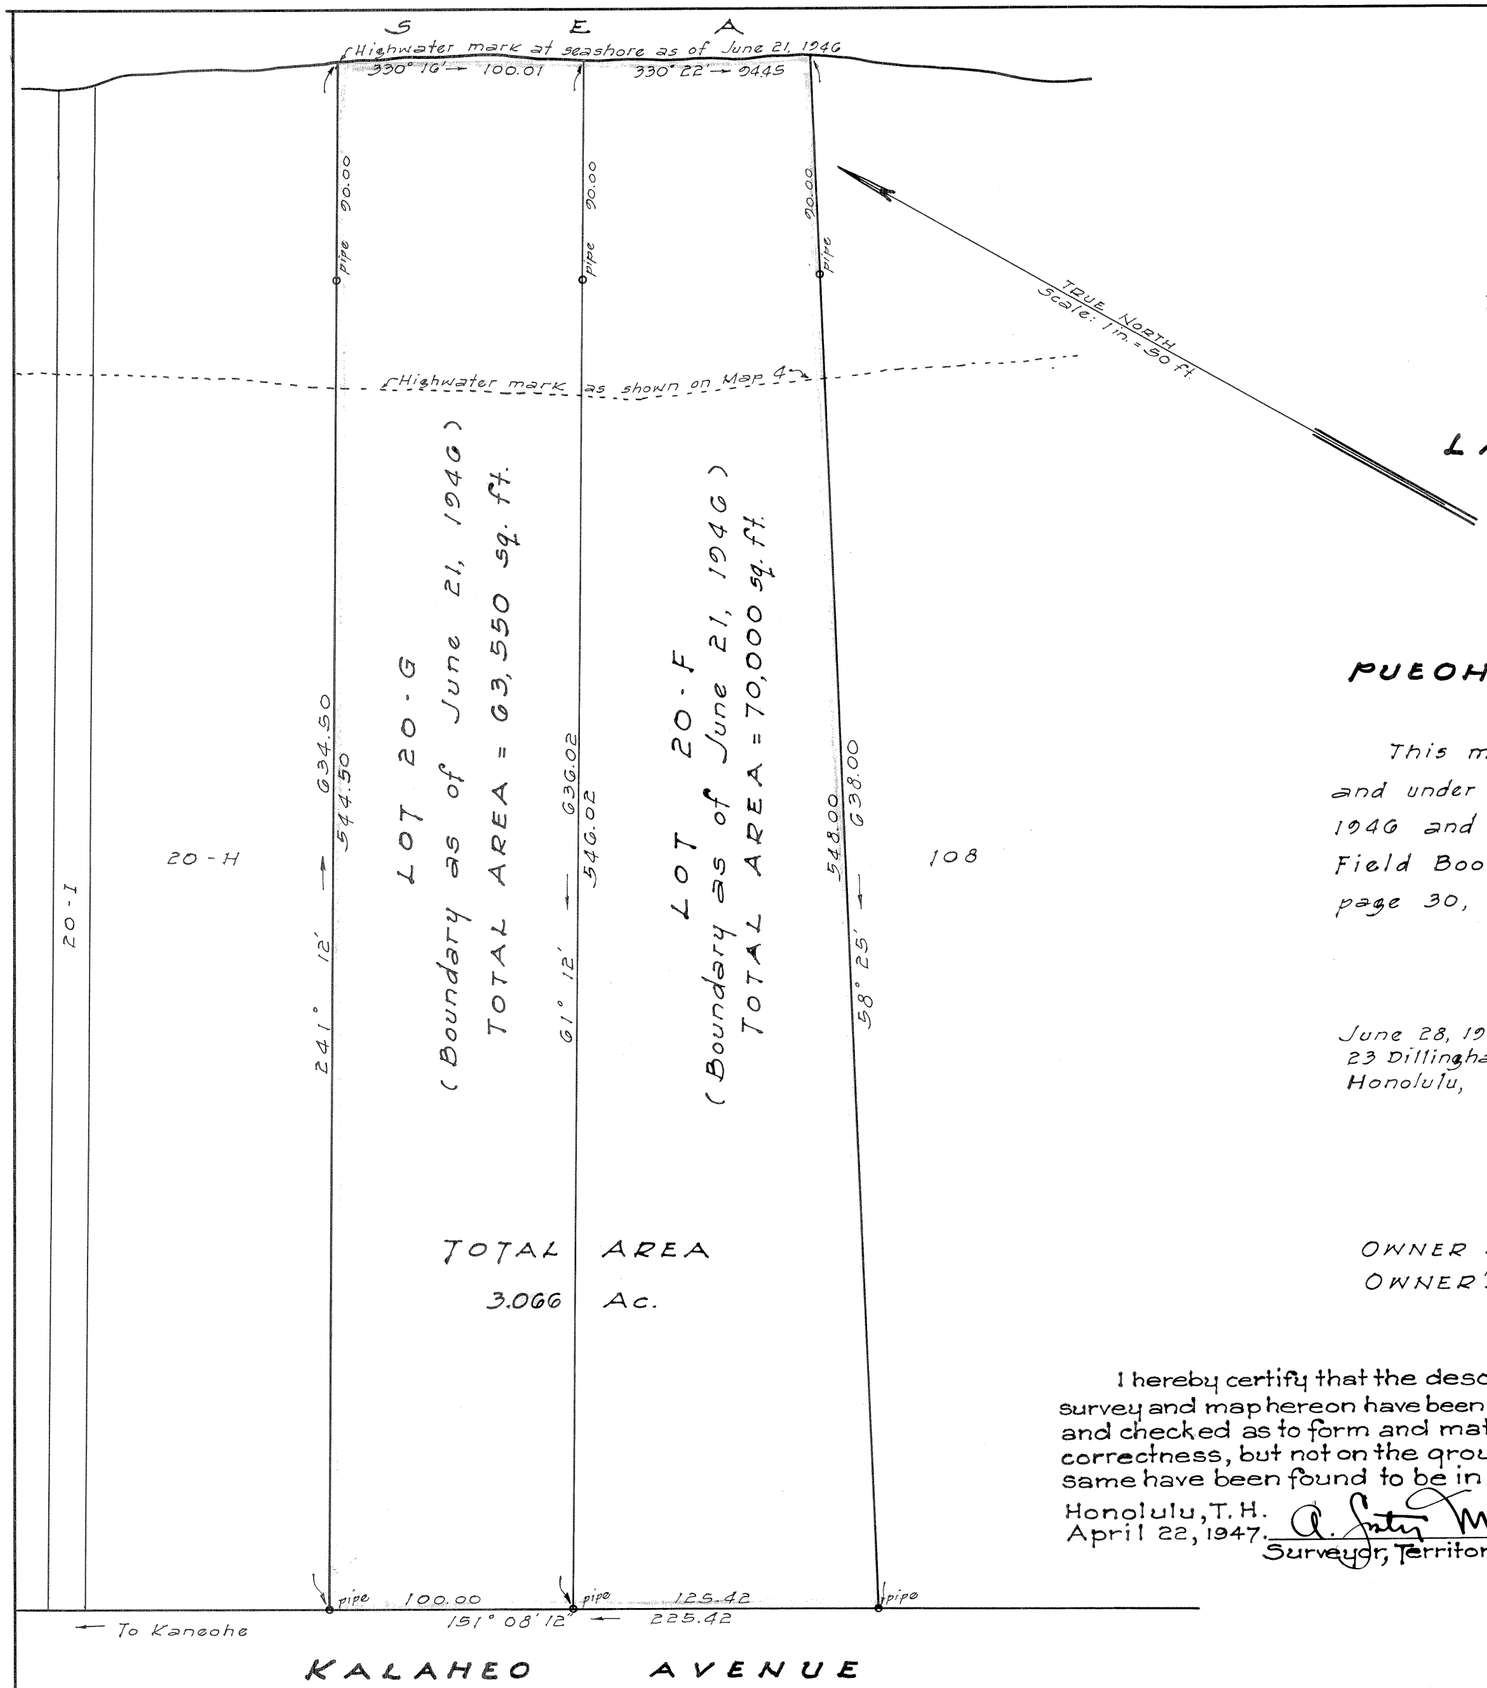

LAND COURT

TERRITORY OF HAWAII

TAKAICHI MIYAMOTO - APPLICANT

LAND COURT APPLICATION 323

KALAMA TRACT

LOTS 20-F AND 20-G

(Boundary as of June 21, 1946)

PUEOHALA, KAILUA, KOOLAUPOKO, OAHU, T.H.

This map is from an actual survey made on the ground by and under the direct supervision of the undersigned on June 21, 1946 and may be checked by the Territorial Surveyor with my Field Book number 19, page 32, Calculation Book number 12, page 30, and working sheet filed in my office.

June 28, 1946
23 Dillingham Bldg. Annex
Honolulu, T. H.

BERNARD H. McKEAGUE REGISTERED LAND SURVEYOR No. 232 HAWAII, U.S.A.

Bernard H. McKeague
Registered Land Surveyor 232
Land Court Surveyor Certificate 43

OWNER: TAKAICHI MIYAMOTO
OWNER'S CERTIFICATE OF TITLE NO. 34,404

I hereby certify that the description of survey and map hereon have been examined and checked as to form and mathematical correctness, but not on the ground, and the same have been found to be in accord.

Honolulu, T. H.
April 22, 1947.
A. Foster Marsh
Surveyor, Territory of Hawaii

I hereby certify that Decree establishing highwater mark and amending boundaries as of June 21, 1946 of Lots 20-F and 20-G of the herein application has been entered on May 20, 1947 and that the same has been noted on the Owner's Transfer Certificate of Title.

Honolulu, T. H.
May 20, 1947.
P. T. Mulholland
Registrar of the Land Court

Filed Apr. 2, 1947
Abraham W. Akana
Assistant Registrar

Tax Map Key: 4-3-15:6
C.B. 12:30
F.B. 19:32

15" x 21" = 2.2 sq. ft.

1 Bpr