MAP 51

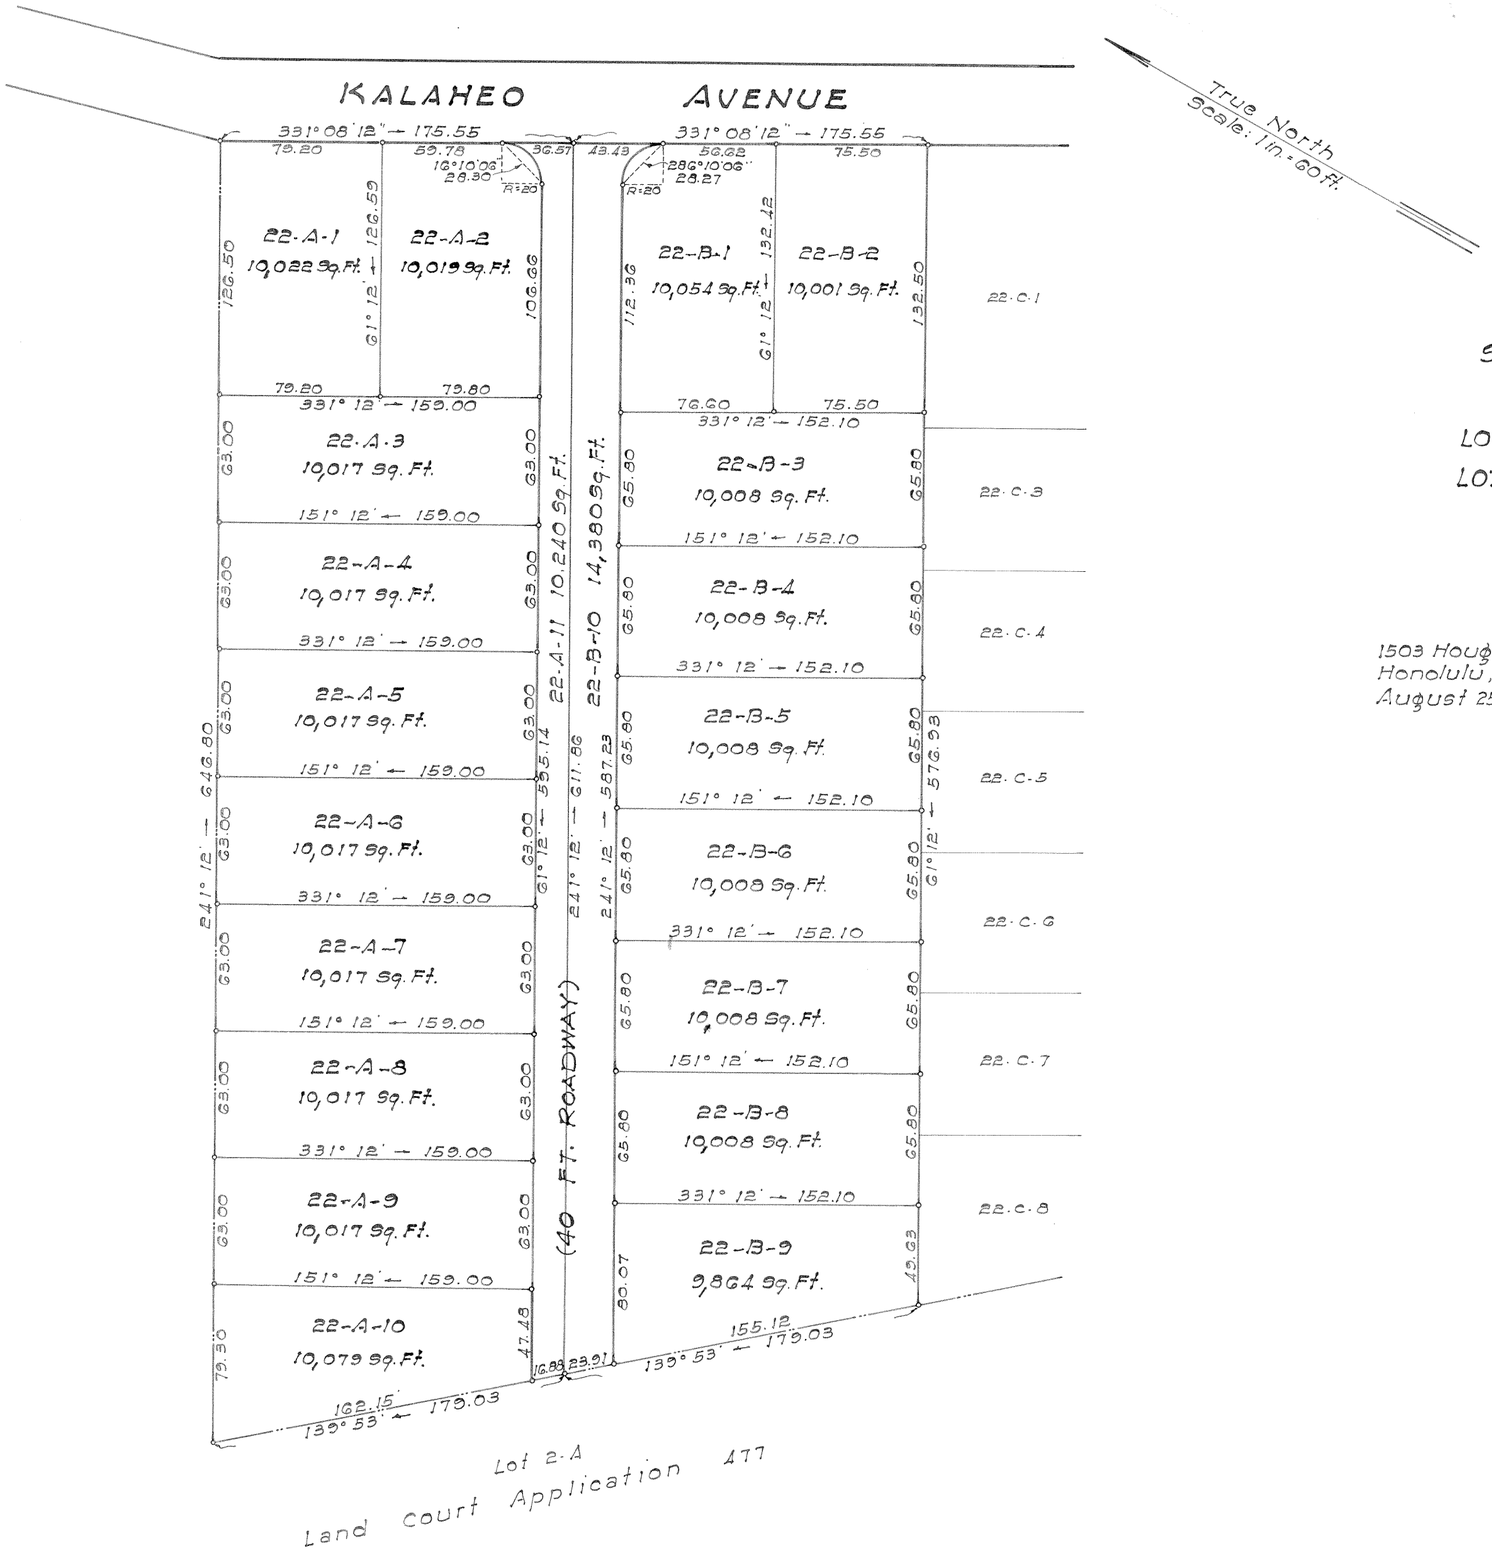

True North
Scale: 1 in. = 60 ft.

LAND COURT

TERRITORY OF HAWAII

LAND COURT APPLICATION 323

SUBDIVISION OF LOTS 22-A AND 22-B
AS SHOWN ON MAP 45 AS FOLLOWS:
LOT 22-A INTO LOTS 22-A-1 TO 22-A-11 (INCLUSIVE)
LOT 22-B INTO LOTS 22-B-1 TO 22-B-10 (INCLUSIVE)
AT KAILUA, KOOLAUPOKO, OAHU, T.H.

1503 Houghtailing Rd.
Honolulu, Oahu, T.H.
August 25, 1947

ARTHUR Y. AKINAKA
REGISTERED LAND SURVEYOR
No. 244
HAWAII, U.S.A.

BY: Arthur Y. Akinaka
Surveyor and Maker of Plan
Registered Certificate No. 244-ES

OWNERS: Gerald Wilcox Fisher and
Margaret Sloggett Fisher

OWNER'S CERTIFICATE OF TITLE: 36,363

AUTHORIZED AND APPROVED BY ORDER OF THE JUDGE OF THE LAND COURT, DATED SEPT. 10, 1947.
BY ORDER OF THE COURT

[signature]
REGISTRAR OF THE LAND COURT

Filed Sept. 3, 1947
Abraham W. Akana
Assistant Registrar

Tax Map Key: 4-3-22-34

15" x 21" = 2.2 ft