MAP 53

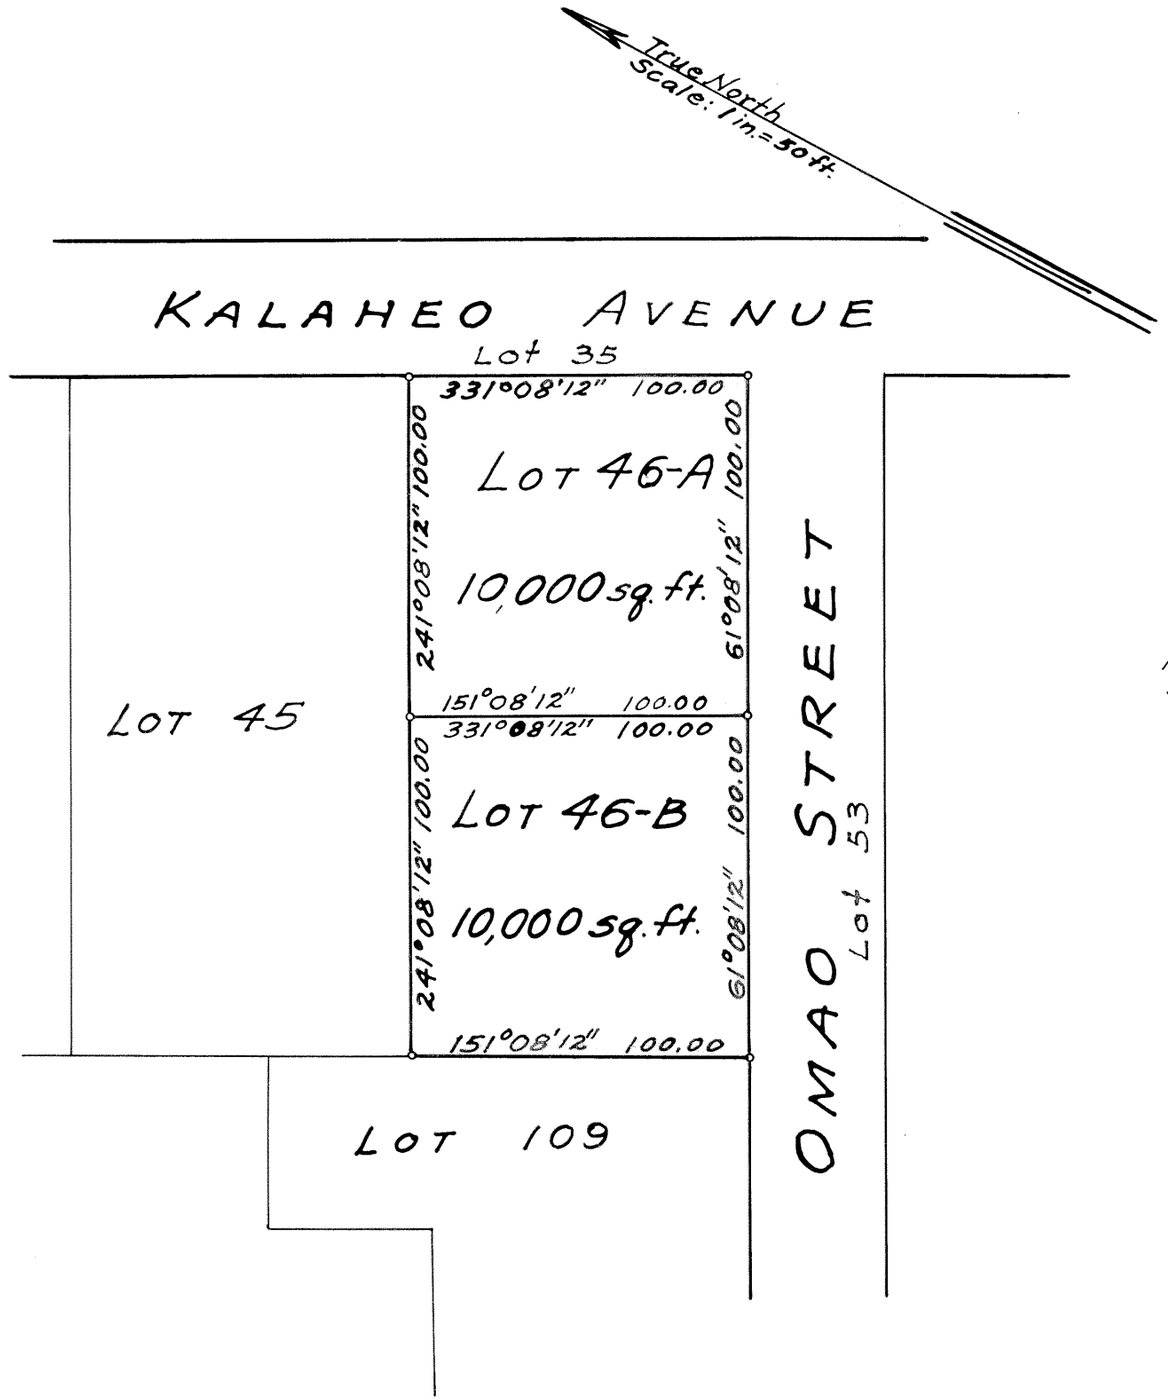

LAND COURT

TERRITORY OF HAWAII

LAND COURT APPLICATION 323

SUBDIVISION OF LOT 46
AS SHOWN ON MAP 5
INTO LOTS 46-A AND 46-B

KAILUA, KOOLAUPOKO, OAHU, T.H.

November 9, 1948
2557-B, Liliha St.
Honolulu, T.H.

Saburo Tokumoto
Registered Land Surveyor 182
Land Court Surveyor Certificate 35

SUEMATSU TOKUMOTO
REGISTERED LAND SURVEYOR
No. 182
HAWAII, U.S.A.

OWNER: WILLIAM HERBERT MOUNTCASTLE
OWNER'S CERTIFICATE OF TITLE NO. 35,687

AUTHORIZED AND APPROVED BY ORDER OF THE JUDGE
OF THE LAND COURT DATED NOVEMBER 15, 1948
BY ORDER OF THE COURT

REGISTRAR OF THE LAND COURT

Filed Nov. 10, 1948
Abraham W. Akana
Assistant Registrar

Tax Key 4-3-22:

10" X 15" = 1.0 sq. ft.