MAP 55

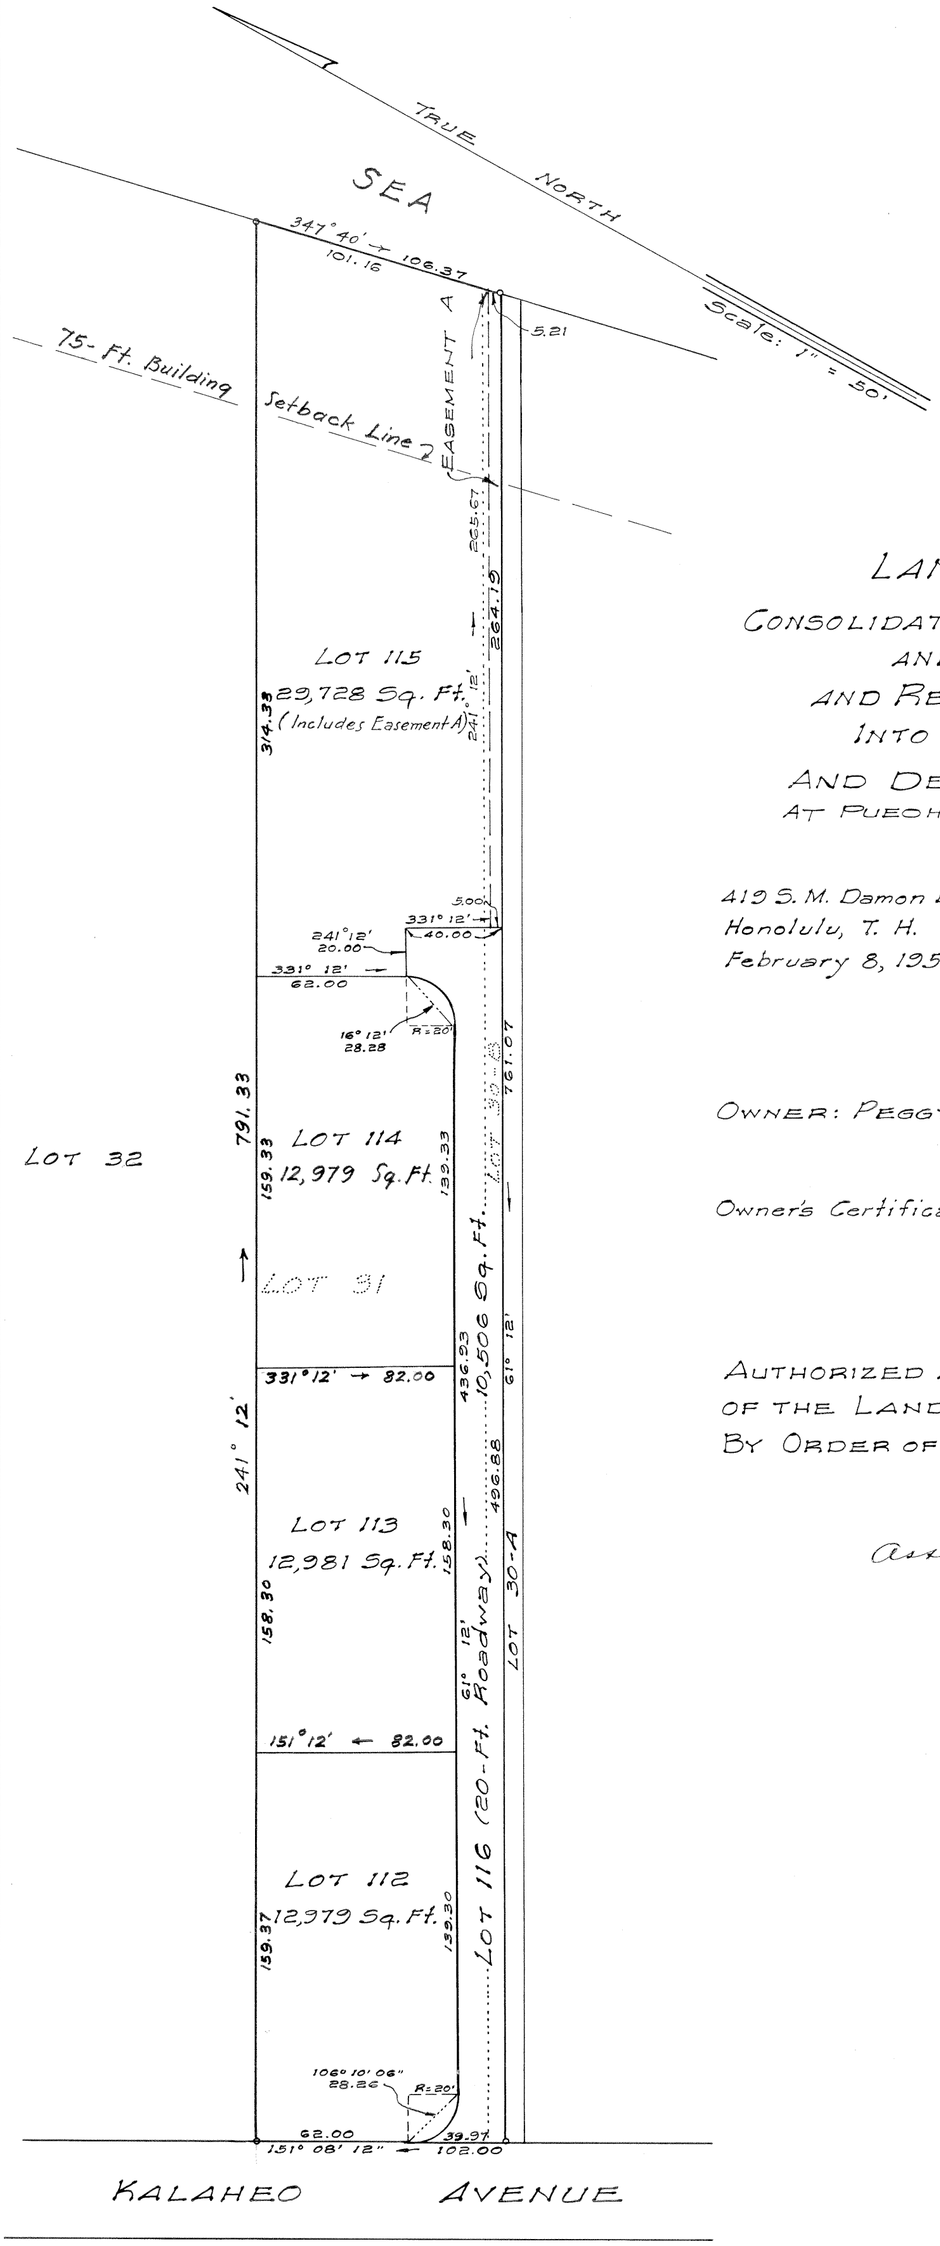

LAND COURT

TERRITORY OF HAWAII

LAND COURT APPLICATION 323

CONSOLIDATION OF LOT 30-B AS SHOWN ON MAP 35
AND LOT 31 AS SHOWN ON MAP 3
AND RESUBDIVISION OF SAID CONSOLIDATION
INTO LOTS 112 TO 116 (INCLUSIVE)
AND DESIGNATION OF EASEMENT A
AT PUEOHALA, KAILUA, KOOLAUPOKO, OAHU, T.H.

Fred. E. Harvey
Surveyor and Maker of Plan
Registered Certificate 79-ES

419 S. M. Damon Bldg.
Honolulu, T. H.
February 8, 1950

FRED E. HARVEY
REGISTERED LAND SURVEYOR
No. 79
HAWAII, U.S.A.

OWNER: PEGGY WILDER BLYTH

Owner's Certificate of Title: 44,717

AUTHORIZED AND APPROVED BY ORDER OF THE JUDGE OF THE LAND COURT DATED: AUGUST 11, 1950.
BY ORDER OF THE COURT.

Abraham W. Akana
Asst REGISTRAR OF THE LAND COURT.

NOTE: Area of Easement A = 1325 Sq. Ft.

Filed July 10, 1950
Pd Mulholland Registrar

Tax Map Key: 4-3-19-1

15" x 21" = 2.2 Sq. Ft.

323 MAP 55