323

MAP 59

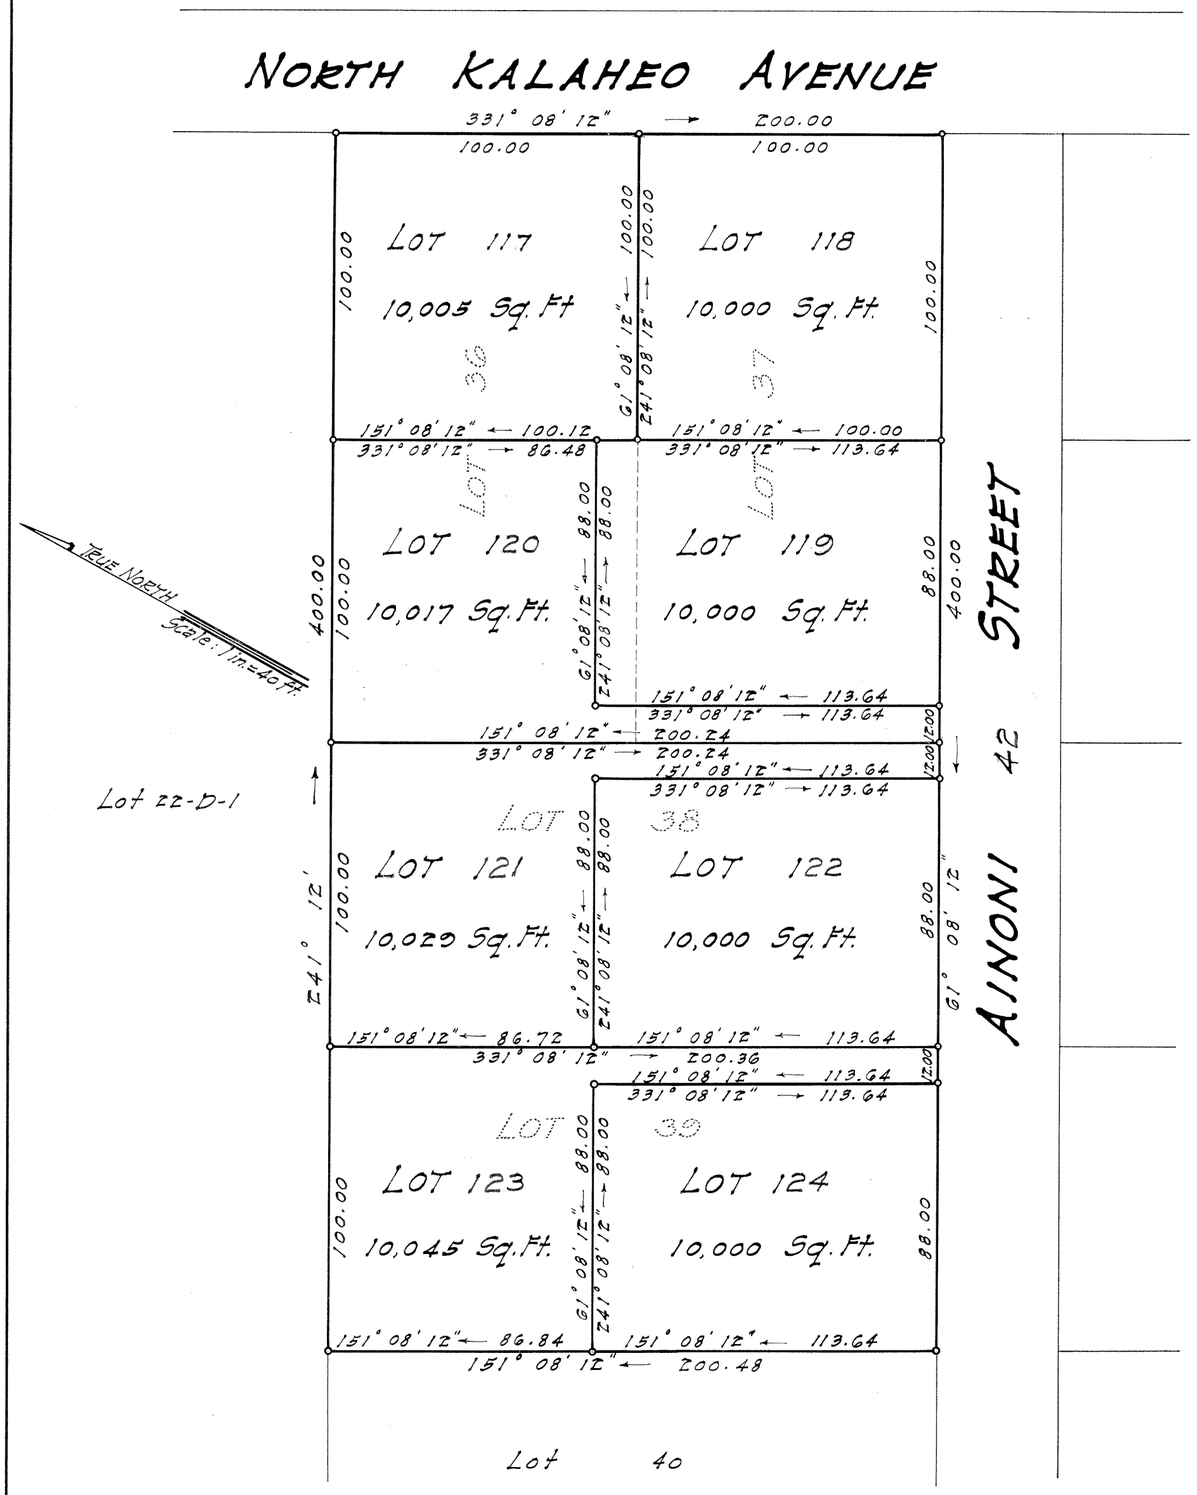

LAND COURT

TERRITORY OF HAWAII

LAND COURT APPLICATION 323

CONSOLIDATION OF LOTS 36, 37, 38 and 39
AS SHOWN ON MAP 5 and
RESUBDIVISION OF SAID CONSOLIDATION
INTO
LOTS 117 to 124 INCLUSIVE

AT PUEOHALA, KAILUA, KOOLAUPOKO, OAHU, T.H.

22 Dillingham Bldg. Annex
Honolulu 13, Hawaii
August 7, 1950

BERNARD H. McKEAGUE
REGISTERED LAND SURVEYOR
No 232
HAWAII, U.S.A.

Bernard H. McKeague
Registered Professional Surveyor
Certificate No 232

OWNERS : FRANK JORDAN MEDEIROS and wife
: MARIA JUAREZ MEDEIROS

OWNERS CERTIFICATES OF TITLE: 20,753, 21,940, 24,854 and 34,141.

AUTHORIZED AND APPROVED BY ORDER OF THE JUDGE
OF THE LAND COURT DATED AUGUST 29, 1950.
BY ORDER OF THE COURT

Abraham N. Akana
Ass't Registrar of the Land Court

Filed Aug 16, 1950
P. D. Underhill
Registrar

Tax Map Key : 4-3-24

15" x 21" = 2.2 Sq. Ft.