MAP 61

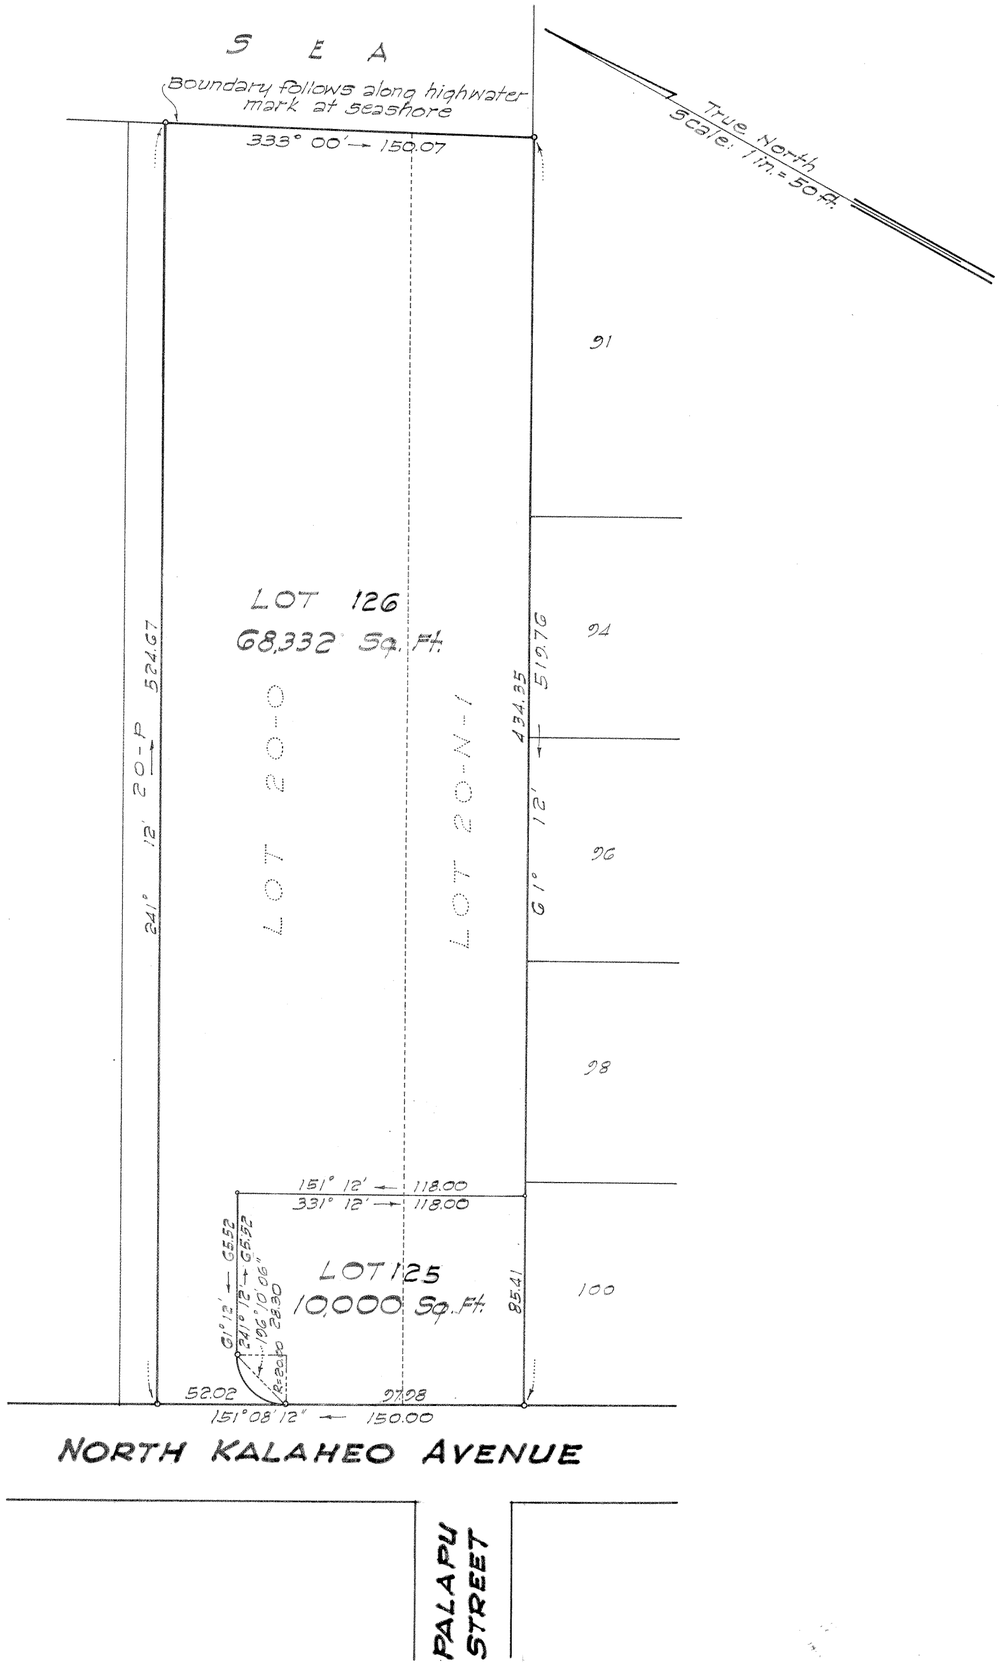

LAND COURT

TERRITORY OF HAWAII

LAND COURT APPLICATION 323

CONSOLIDATION OF LOT 20-O AS SHOWN ON MAP 4
AND LOT 20-N-1 AS SHOWN ON MAP 10
AND RESUBDIVISION OF SAID CONSOLIDATION
INTO LOTS 125 TO 126

PUEOHALA, KAILUA, KOOLAUPOKO, OAHU, T.H.

September 9, 1950
22 Dillingham Bldg. Annex
Honolulu, T. H.

BERNARD H. McKEAGUE
REGISTERED LAND SURVEYOR
No. 232
HAWAII, U.S.A.

Bernard H. McKeague
Registered Land Surveyor 232
Land Court Surveyor Certificate 43

OWNERS: WILLIAM SAMUEL LEDERER AND
HELEN COLBURN LEDERER
OWNERS' CERTIFICATE OF TITLE NO. 27,744

AUTHORIZED AND APPROVED BY ORDER OF
THE JUDGE OF THE LAND COURT DATED NOVEMBER 22, 1950
BY ORDER OF THE COURT P D Mulholland
REGISTRAR OF THE LAND COURT

Filed Nov 22, 1950
P D Mulholland
Registrar

TAX MAP KEY: 4-3-17:24

C.B. 20:216

15" x 21" = 2.2 Sq. Ft.