MAP 71

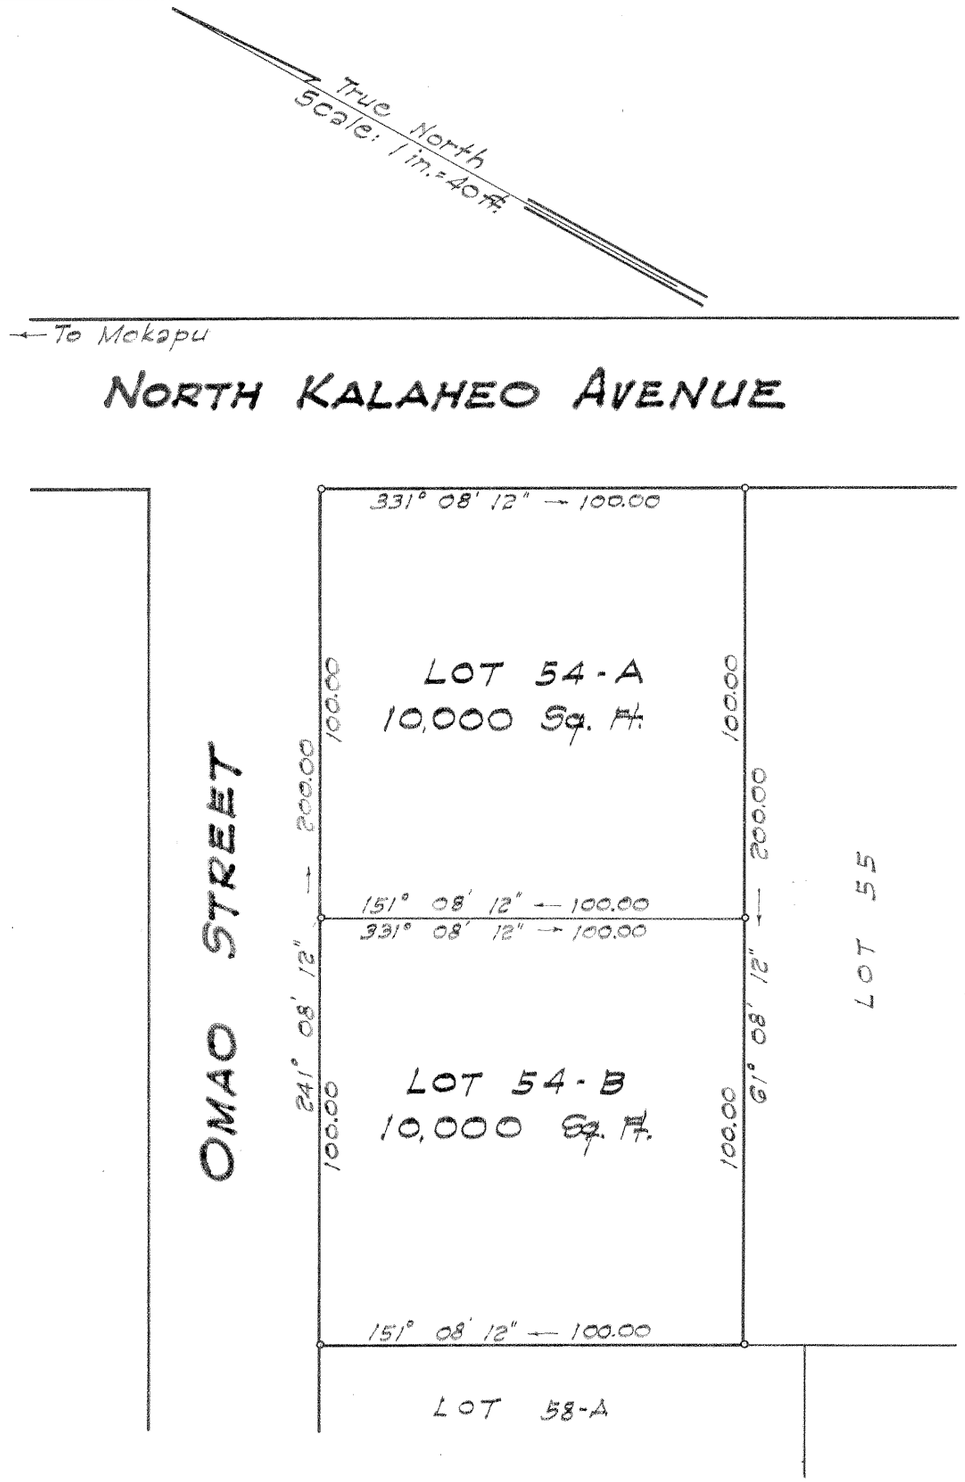

LAND COURT

TERRITORY OF HAWAII

LAND COURT APPLICATION 323

SUBDIVISION OF LOT 54
AS SHOWN ON MAP 5
INTO LOTS 54-A AND 54-B

PUEOHALA, KAILUA, KOOLAUPOKO, OAHU, T. H.

February 5, 1951
8 North King Street, Hocking Bldg.
Honolulu, Hawaii

SUEMATSU TAKEMOTO
REGISTERED LAND SURVEYOR No. 182
HAWAII, U.S.A.

Suematsu Takemoto
Registered Land Surveyor 182
Land Court Surveyor Certificate 35

OWNER: DEBBIE GREER FRYE
OWNER'S CERTIFICATE OF TITLE NO. 26622

AUTHORIZED AND APPROVED BY ORDER OF THE JUDGE
OF THE LAND COURT DATED FEBRUARY 29, 1952.
BY ORDER OF THE COURT.
REGISTRAR OF THE LAND COURT

Filed Oct 27, 1952
Registrar

Tax Map Key: 4-3-25:53

10" x 15" = 1.0 Sq. Ft.