MAP 72

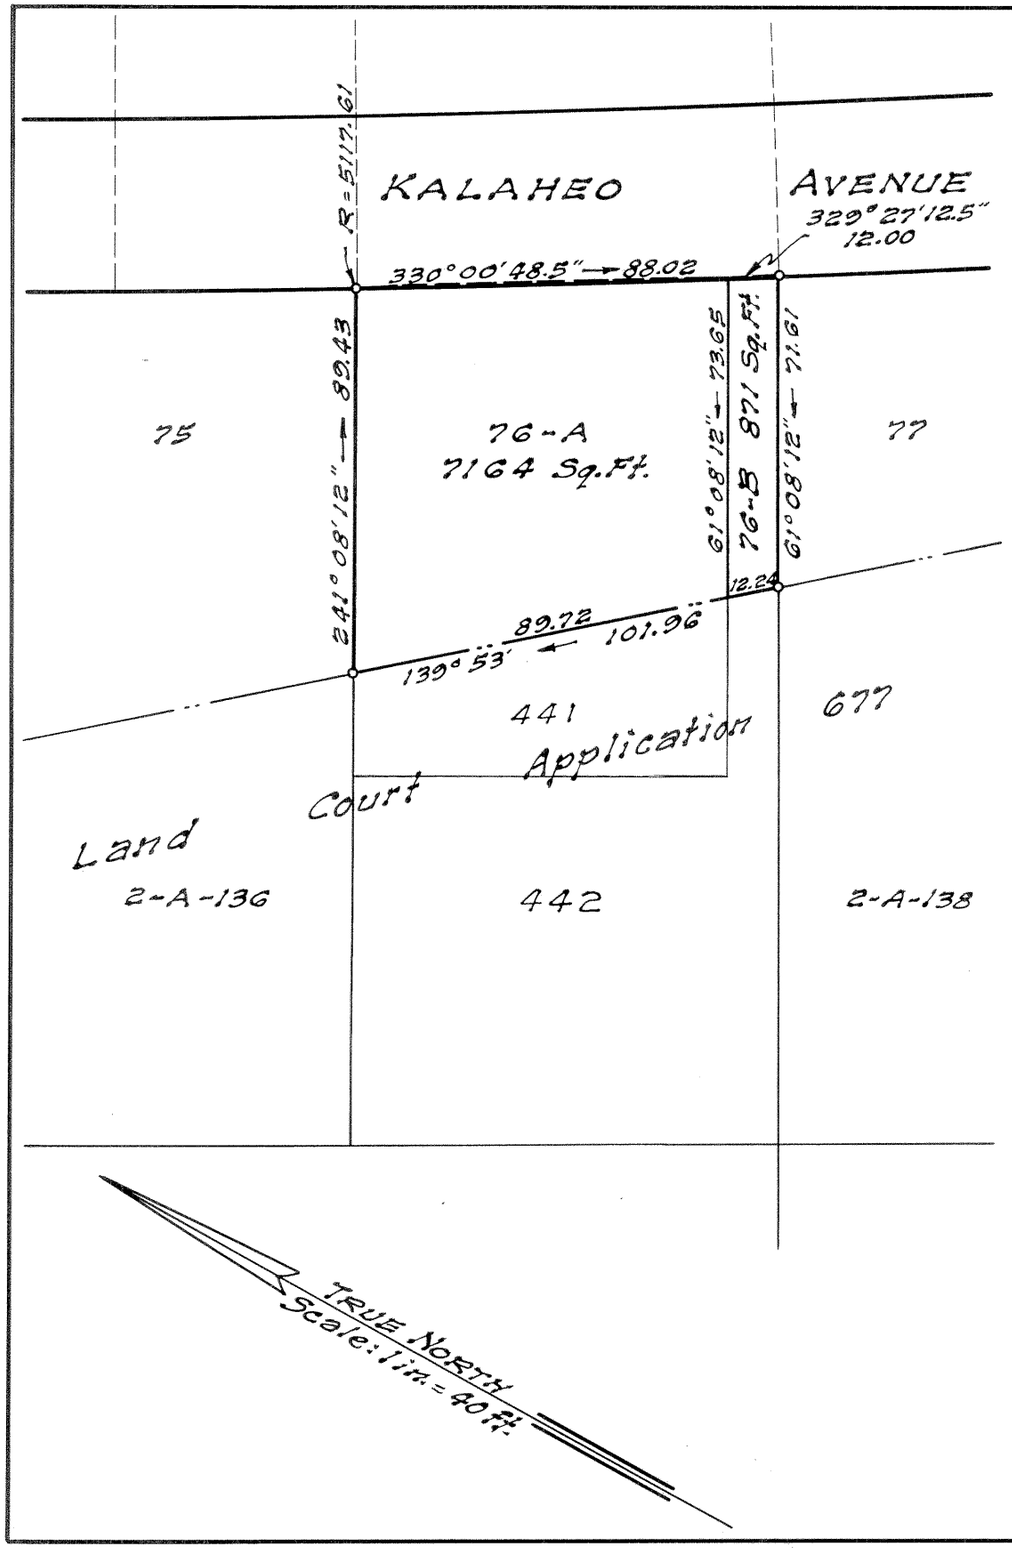

LAND COURT

TERRITORY OF HAWAII

LAND COURT APPLICATION 323
SUBDIVISION OF LOT 76
AS SHOWN ON MAP 5
INTO LOTS 76-A AND 76-B
AT PUEOHALA, KAILUA, KOOLAUPOKO, OAHU, T. H.

3131 Olu St.
Honolulu, T.H.
March 7, 1952

JAMES C. ZANE
REGISTERED LAND SURVEYOR
No. 332
HAWAII, U.S.A.

By: James C. Zane
Surveyor and Maker of Plan
Registered Certificate 332-S

OWNERS: Robert Yew King Ching and Elsie Hee Ching

OWNERS' CERTIFICATE OF TITLE: 43,691

AUTHORIZED AND APPROVED BY ORDER OF THE JUDGE OF THE LAND COURT DATED APRIL 22, 1952.
BY ORDER OF THE COURT

[signature]
REGISTRAR OF THE LAND COURT

Filed Apr. 8, 1952
Abraham W. Akana
Assistant Registrar

Tax Map Key: 4-3-26

10" × 15" = 1.0 Sq. Ft.