MAP 74

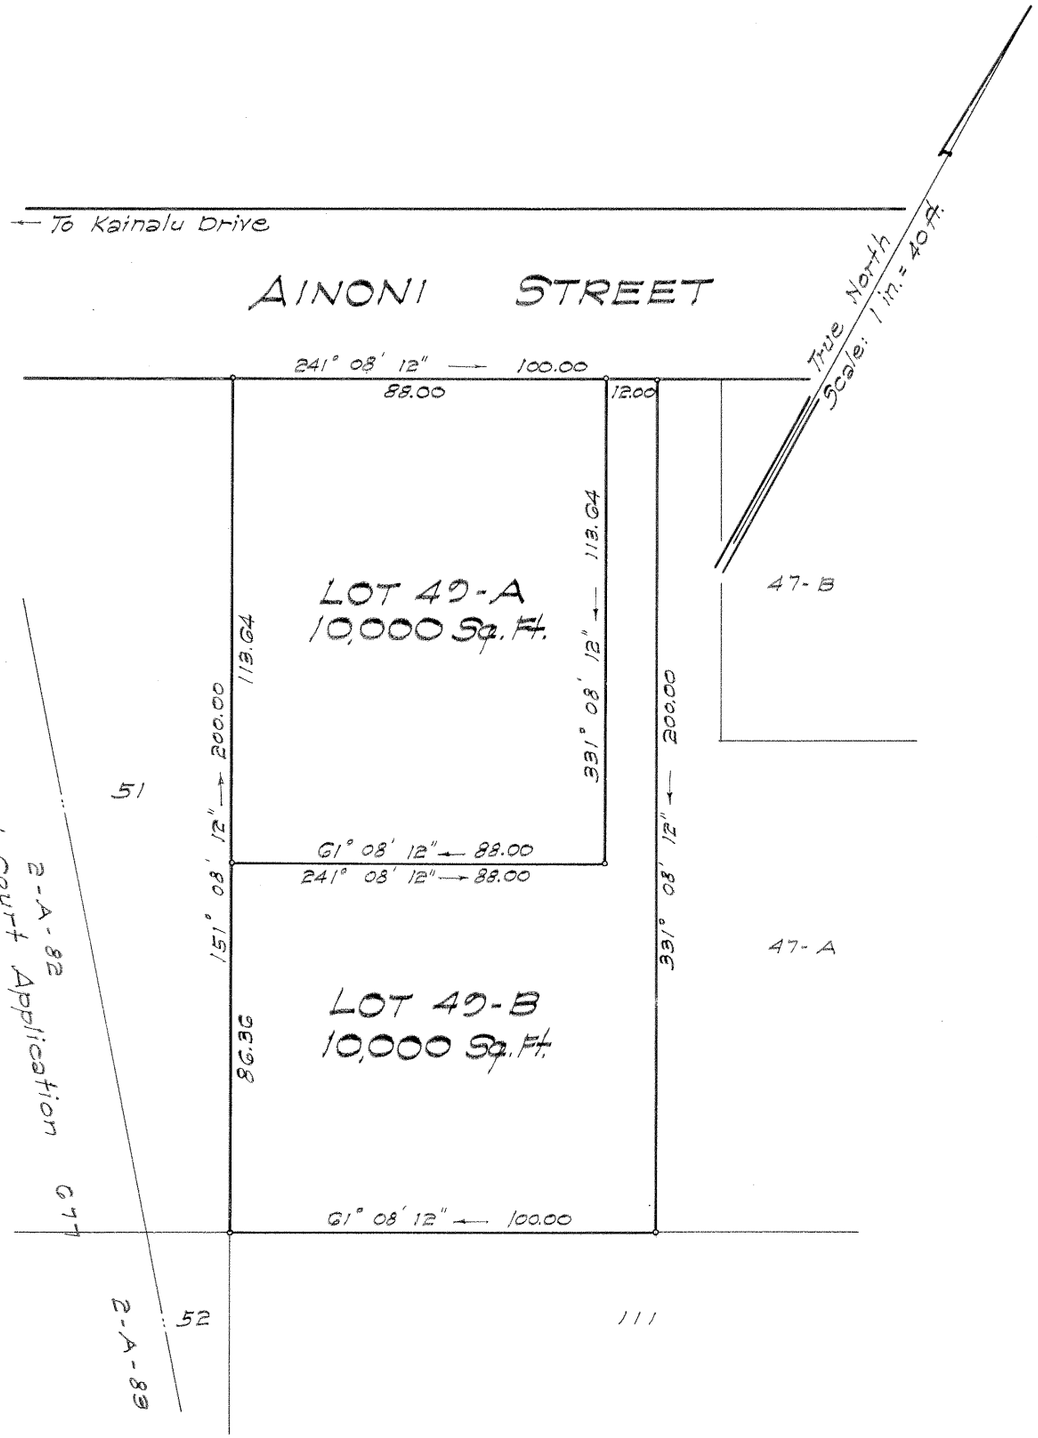

LAND COURT

TERRITORY OF HAWAII

LAND COURT APPLICATION 323

SUBDIVISION OF LOT 49
AS SHOWN ON MAP 5
INTO LOTS 49-A AND 49-B

AT PUEOHALA, KAILUA, KOOLAUPOKO, OAHU, T. H.

June 21, 1952
22 Dillingham Bldg. Annex
Honolulu, Hawaii

BERNARD H. McKEAGUE
REGISTERED LAND SURVEYOR
No 232
HAWAII, U.S.A.

Bernard H. McKeague
Registered Land Surveyor 232
Land Court Surveyor Certificate 43

OWNERS: PETER KANG AND LILLIAN SOON YIL KANG
OWNERS CERTIFICATE OF TITLE NO. 49,210

AUTHORIZED AND APPROVED BY ORDER OF THE
JUDGE OF THE LAND COURT DATED JULY 23, 1952
BY ORDER OF THE COURT

Pa Mul Holland
REGISTRAR OF THE LAND COURT

Filed July 17, 1952
Abraham K. Akana
Assistant Registrar

Tax Map Key: 4-3-24:21

10" X 15" = 1.0 Sq. Ft.